TYMOCHTEE
5/6/7/8/ – 1 – 14

VOL. 3
PG. 183

TAX MAP COPY

No. 118

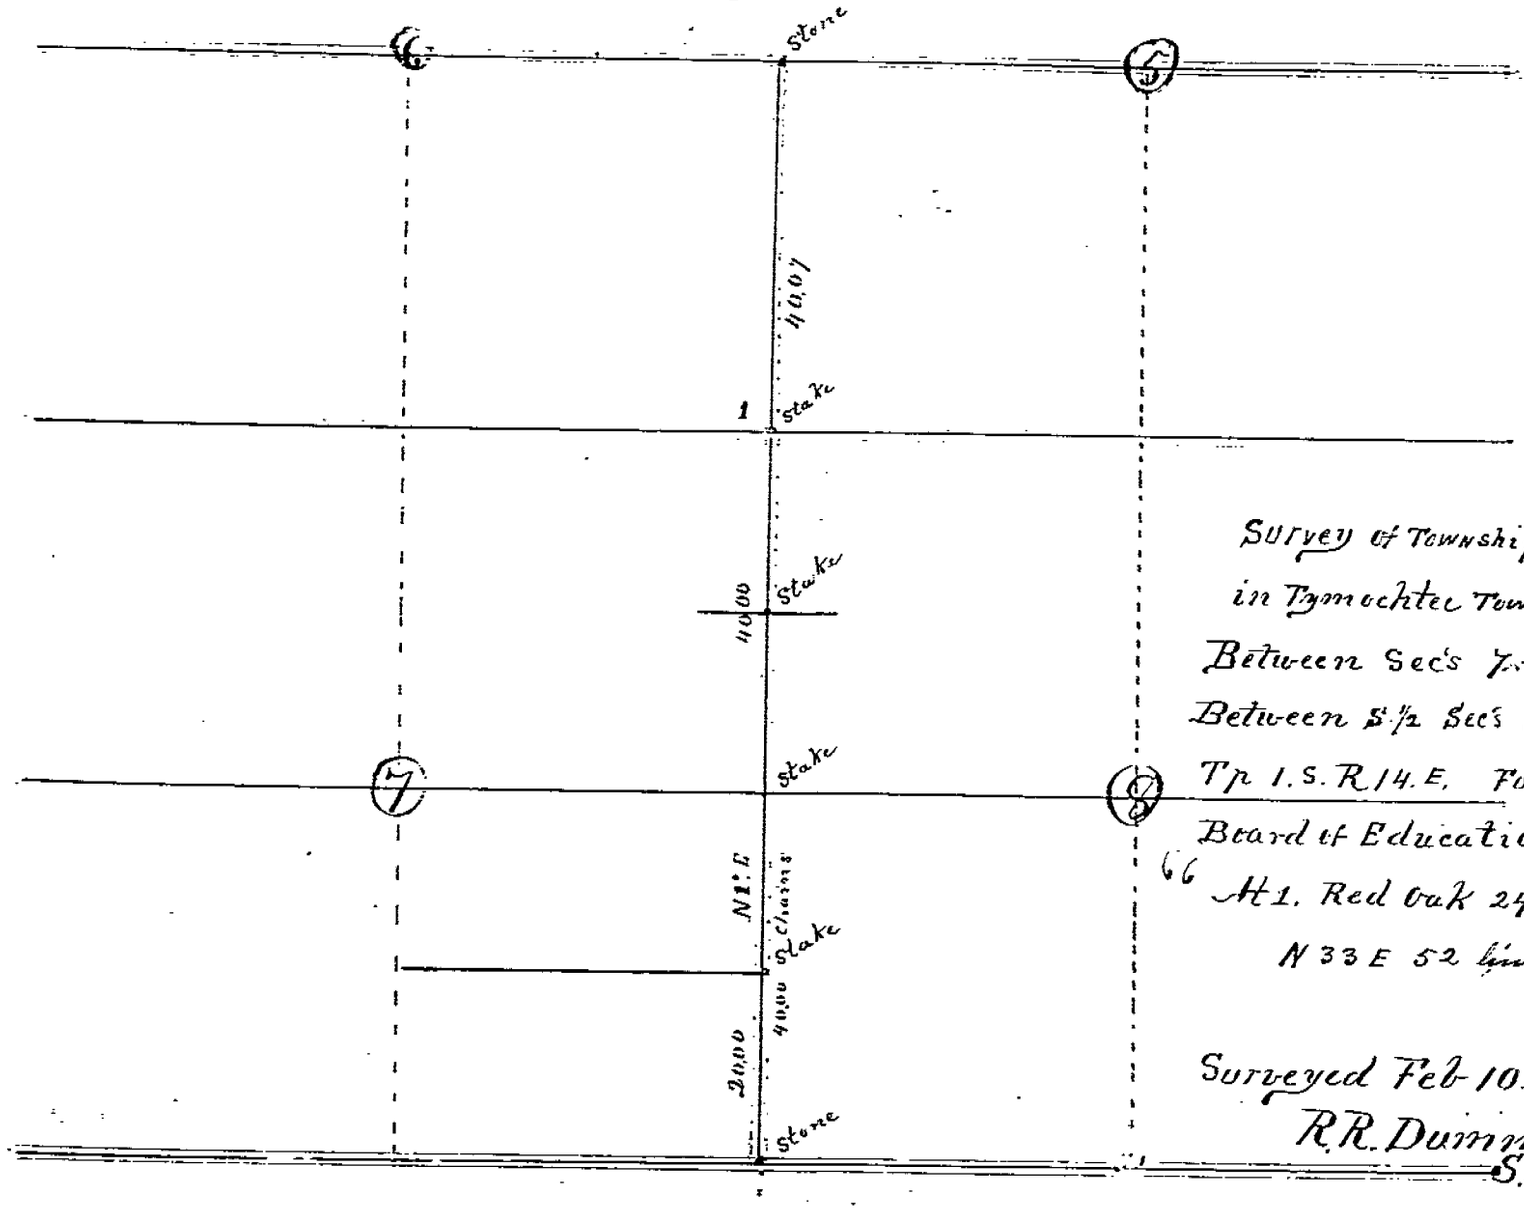

Survey of Township Road
in Tymochtee Township
Between Sec's 7 & 8. and
Between S½ Sec's 5 & 6
Tp 1. S. R 14. E. For
Board of Education =
" #1. Red Oak 24 inches
N 33 E 52 links 33.

Surveyed Feb 10. 1894
R.R. Dunn
S.W.C.O.

RICHLAND
3 – 2 – 12

VOL. 3
PG. 183

TAX MAP COPY

No. 119.

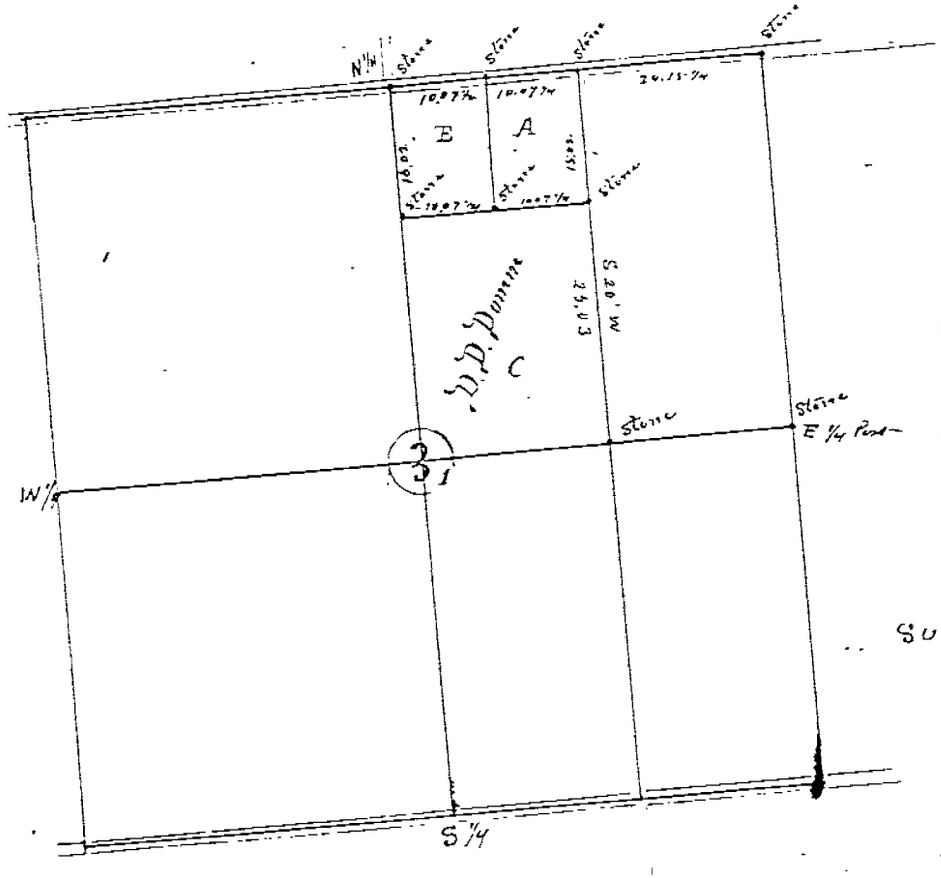

Notes

At. 1. Red oak 12
N 88 E. 26½
Pin oak 10
S. 31. E 35½

Survey of the W½ NE ¼
Sec. 3. Tp. 2. S. R. 12. E.
Richland Township —
For D.D. Dumm C.
M.J. Helck A.
Mary Bartlet B.
Surveyed Mar 17th 1894.

R.R. Dumm
S.W.C.O.