VOL 5- PG 289
ANTRIM TWP.
SECTION 8-4-15

SURVEY Nº 1545

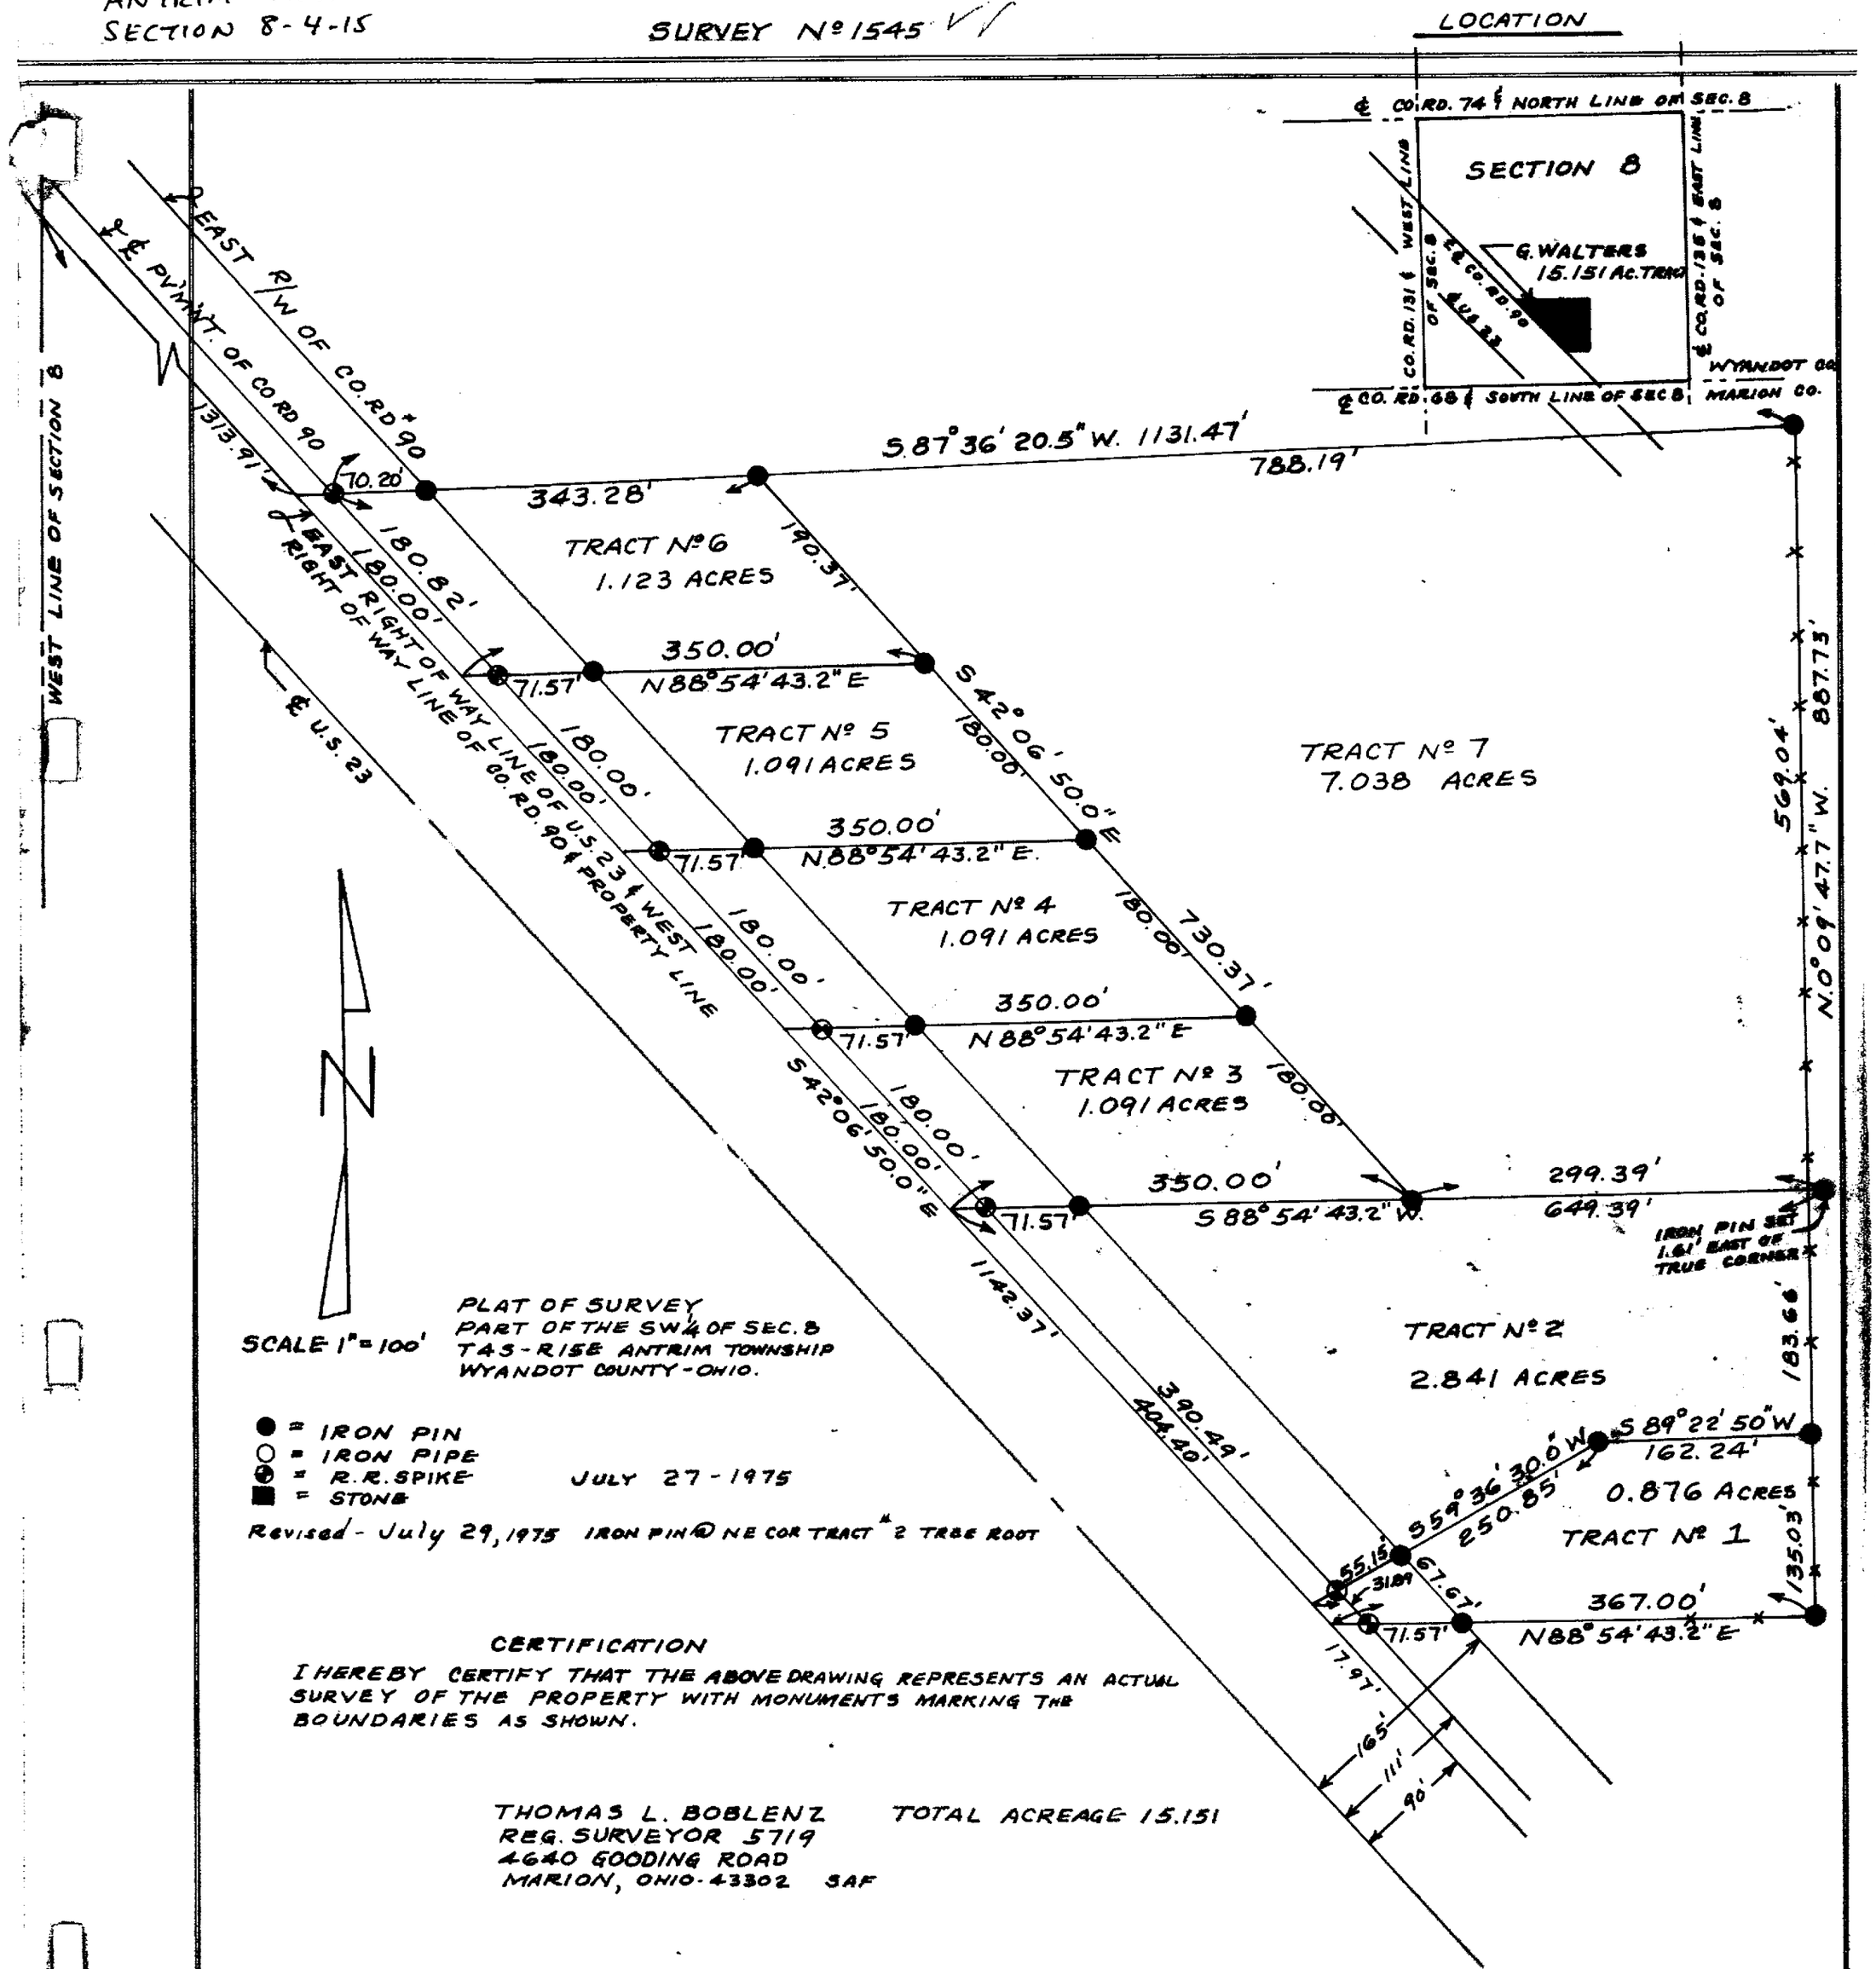

SCALE 1" = 100'

PLAT OF SURVEY
PART OF THE SW¼ OF SEC. 8
T4S - R15E ANTRIM TOWNSHIP
WYANDOT COUNTY - OHIO.

● = IRON PIN
○ = IRON PIPE
⊕ = R.R. SPIKE
■ = STONE

JULY 27 - 1975

Revised - July 29, 1975 IRON PIN @ NE COR TRACT #2 TREE ROOT

CERTIFICATION

I HEREBY CERTIFY THAT THE ABOVE DRAWING REPRESENTS AN ACTUAL SURVEY OF THE PROPERTY WITH MONUMENTS MARKING THE BOUNDARIES AS SHOWN.

THOMAS L. BOBLENZ
REG. SURVEYOR 5719
4640 GOODING ROAD
MARION, OHIO - 43302 SAF

TOTAL ACREAGE 15.151