VILLAGE OF CAREY

OUTLOT 1 & 2
BUELLS ADDITION

VOL. 5
PG. 290

TAX MAP COPY

TAX MAP COPY

REPLAT O.L. 1 & 2 & LOT CAREY, OHIO

LEGEND

ORIGINAL O.L. 1
ORIGINAL O.L. 2
ORIGINAL LOT 4
ORIGINAL LOT 5

SOURCES

SURVEY - J. WEININGER. P.S. # 5641, DATED JUNE, 1980
SURVEY RECORD V. 5, P. 288
ODOT - R/W PLANS WYA-103-(27.38) DATED JULY, 1963
PLAT - BUELLS ADD. V2, P. 368, RECORDERS OFFICE, WYANDOT CO., OHIO
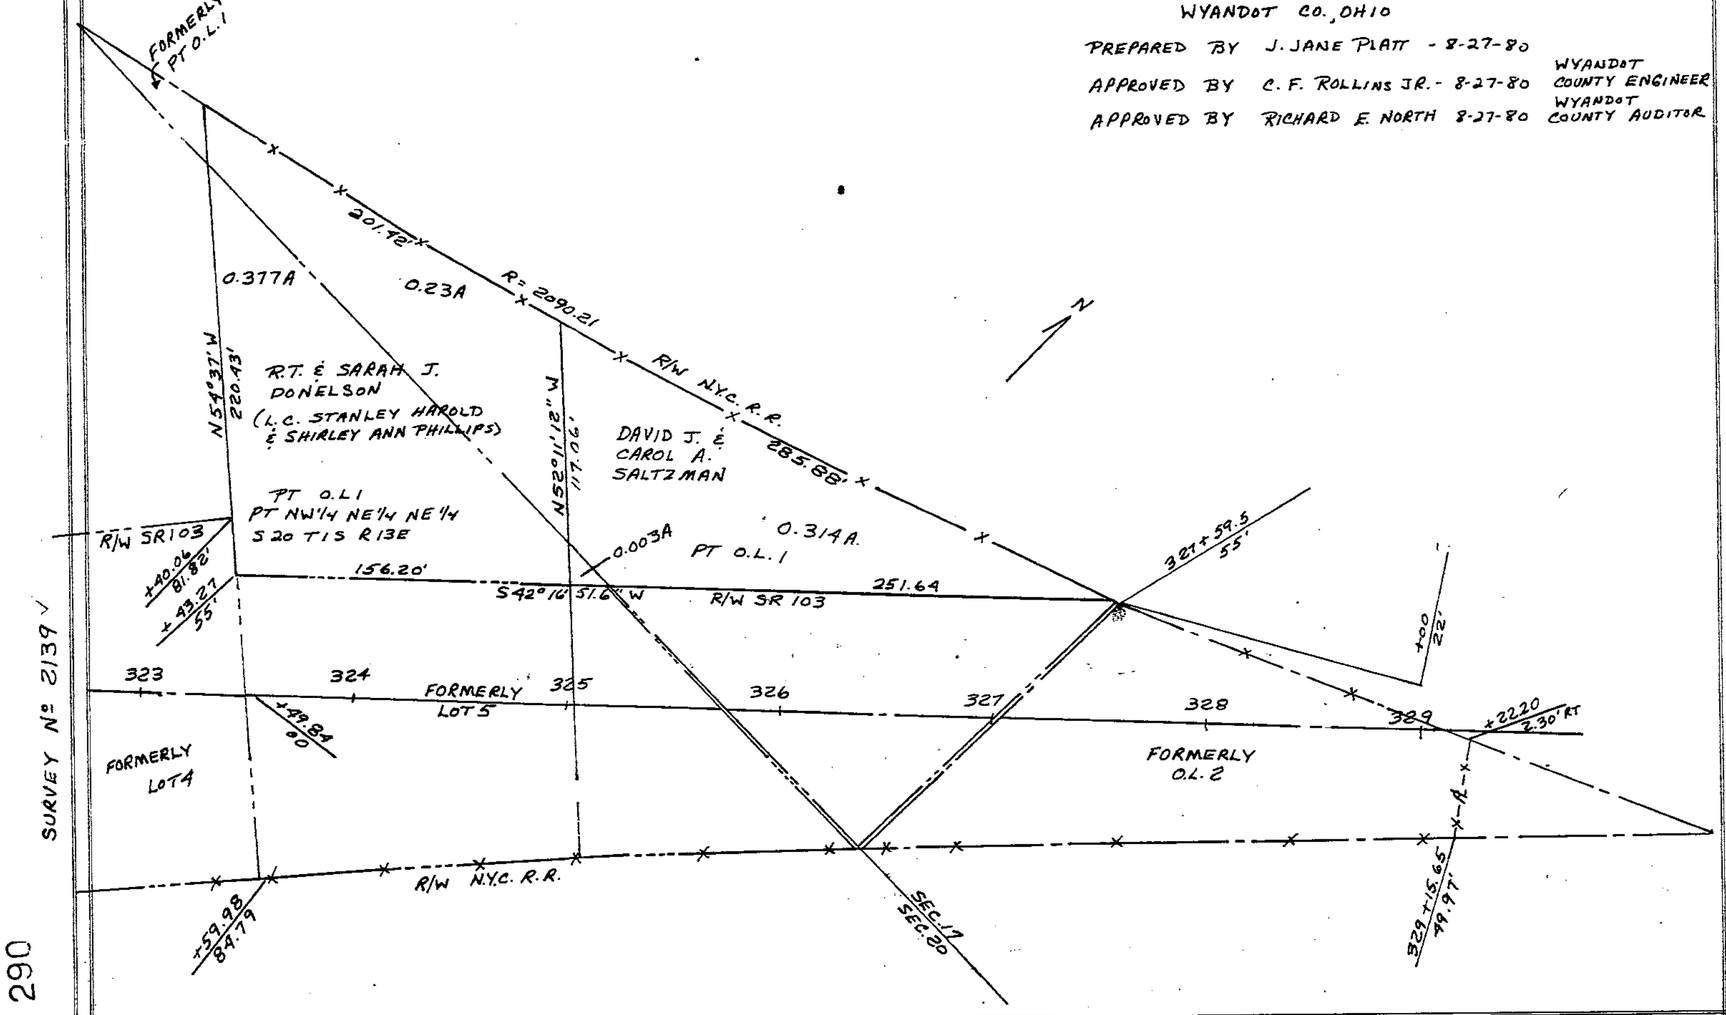
PREPARED BY J. JANE PLATT - 8-27-80
APPROVED BY C. F. ROLLINS JR. - 8-27-80 WYANDOT COUNTY ENGINEER
APPROVED BY RICHARD E. NORTH 8-27-80 WYANDOT COUNTY AUDITOR