VOL. 6 PAGE 245

SURVEY FOR - JERRY BARTH

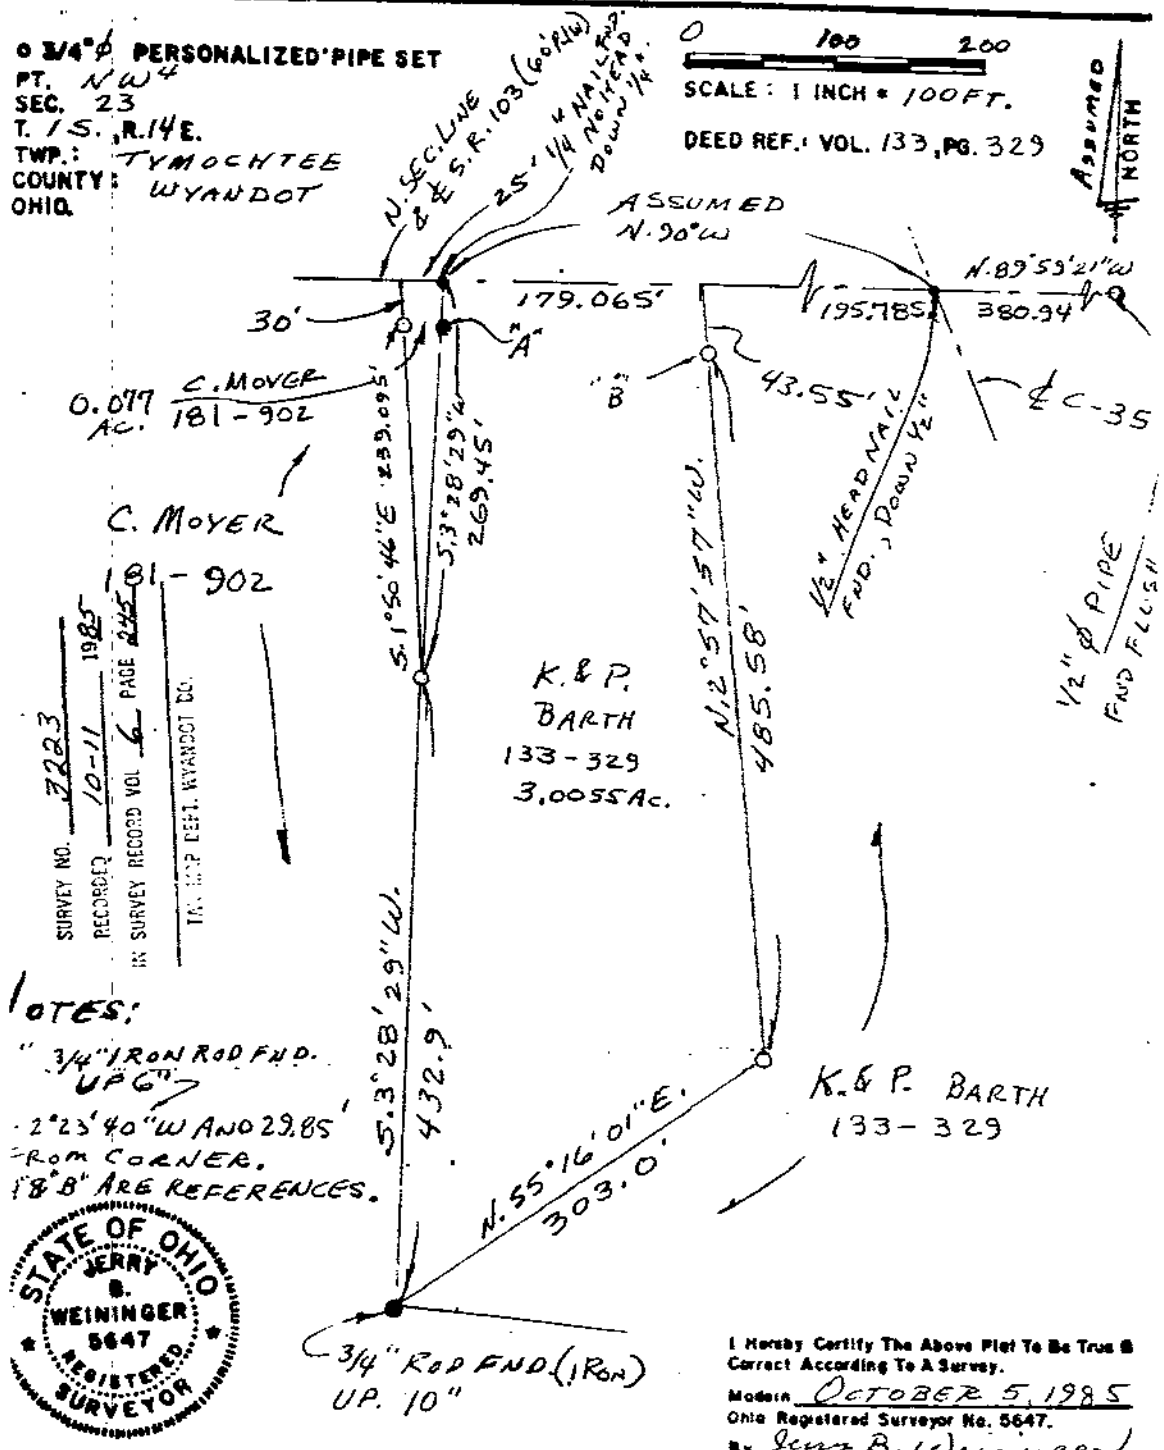

SURVEY NO. 7223
RECORDED 10-11 1985
IN SURVEY RECORD VOL 6 PAGE 245
TAX MAP DEPT. WYANDOT CO.

NOTES:
" 3/4" IRON ROD FND. UP 6"
2°23'40"W AND 29.85' FROM CORNER.
"A" & "B" ARE REFERENCES.

STATE OF OHIO
JERRY B. WEININGER
5647
REGISTERED SURVEYOR

I Hereby Certify The Above Plat To Be True & Correct According To A Survey.
Made in OCTOBER 5, 1985
Ohio Registered Surveyor No. 5647.
By Jerry B. Weininger
JERRY B. WEININGER

TAX MAP COPY

TYMOCHTEE
23 - 1 - 14

VOL. 6
PG. 245