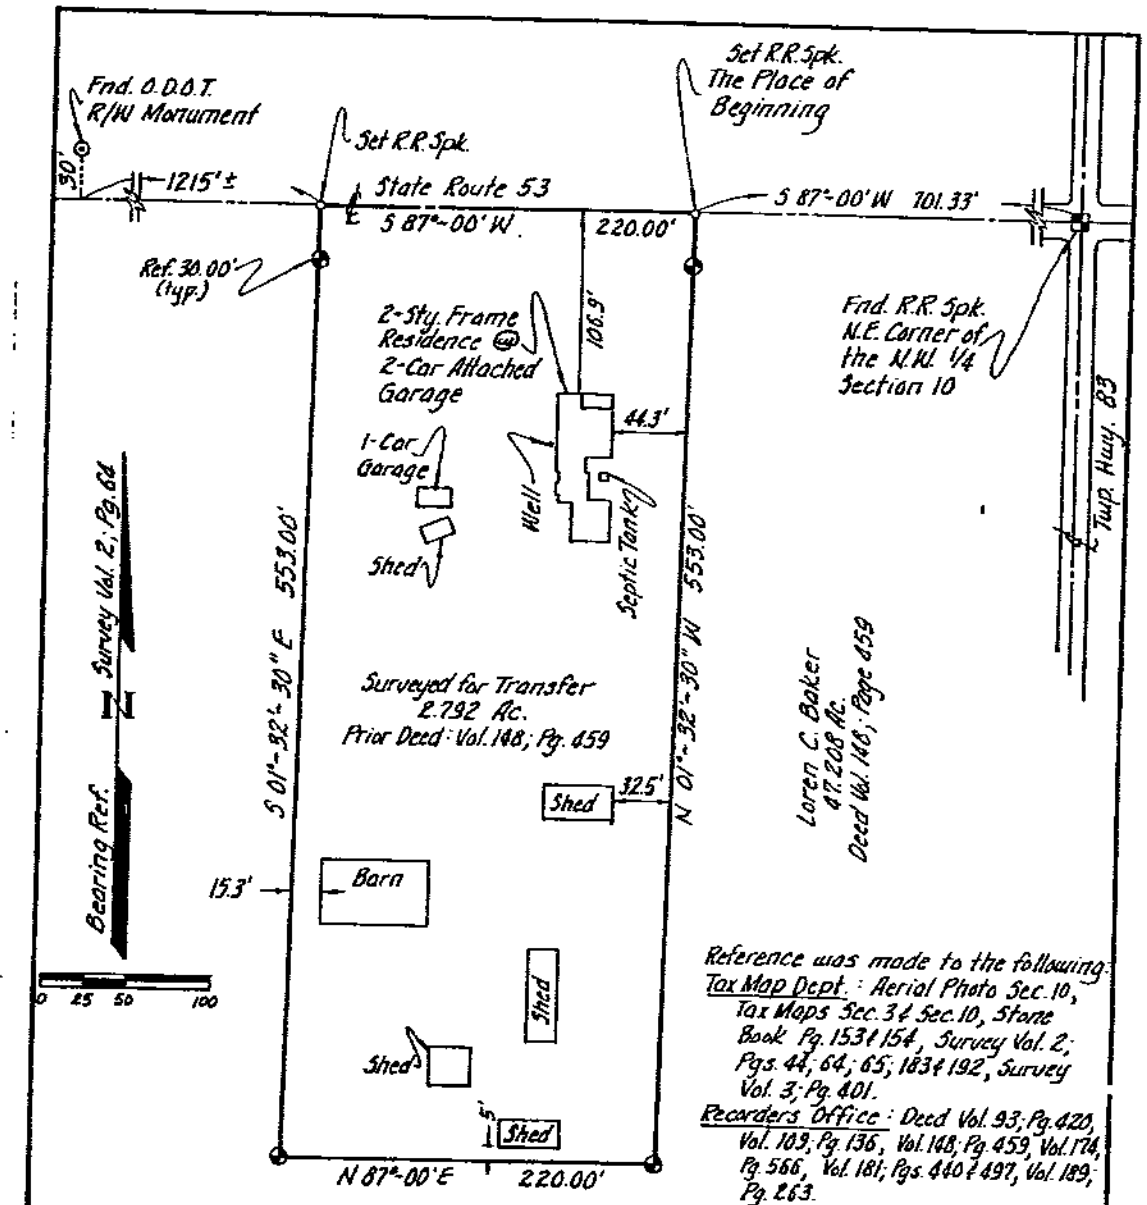

Reference was made to the following:
Tax Map Dept.: Aerial Photo Sec. 10, Tax Maps Sec. 3 & Sec. 10, Stone Book Pg. 153 & 154, Survey Vol. 2; Pgs. 44, 64, 65, 183 & 192, Survey Vol. 3; Pg. 401.
Recorders Office: Deed Vol. 93; Pg. 420, Vol. 109; Pg. 136, Vol. 148; Pg. 459, Vol. 174, Pg. 566, Vol. 181; Pgs. 440 & 497, Vol. 189; Pg. 263.

⊕ Indicates 1" I.D. Iron Pipe Set with plastic cap stamped "Jacques Glaze Surveyor 6817"

This survey was prepared for Mary Baker at the request of Bill Gillen Realty.

TRANSFER NO. 3445
RECORDED 3-22 88
VOL. 4 PAGE 438

I, the undersigned, hereby certify that the foregoing plat was prepared from an actual field survey and to the best of my knowledge is true and correct.

Jacques M. Glaze
Jacques M. Glaze
Reg. Surveyor #6817
State of Ohio
2068 Owens Rd. N.
Prospect, Ohio 43342

STATE OF OHIO JACQUES MICHEL GLAZE 6817 REGISTERED PROFESSIONAL SURVEYOR

PLAT OF SURVEY		
Pt. N.W. 1/4 SECTION 10; T-3-S; R-12-E JACKSON TOWNSHIP WYANDOT COUNTY, OHIO		
Date: Mar. 16, 1988	Scale: 1"=80'	Drawn: J. Glaze

TAX MAP COPY

JACKSON
10 – 3 – 12