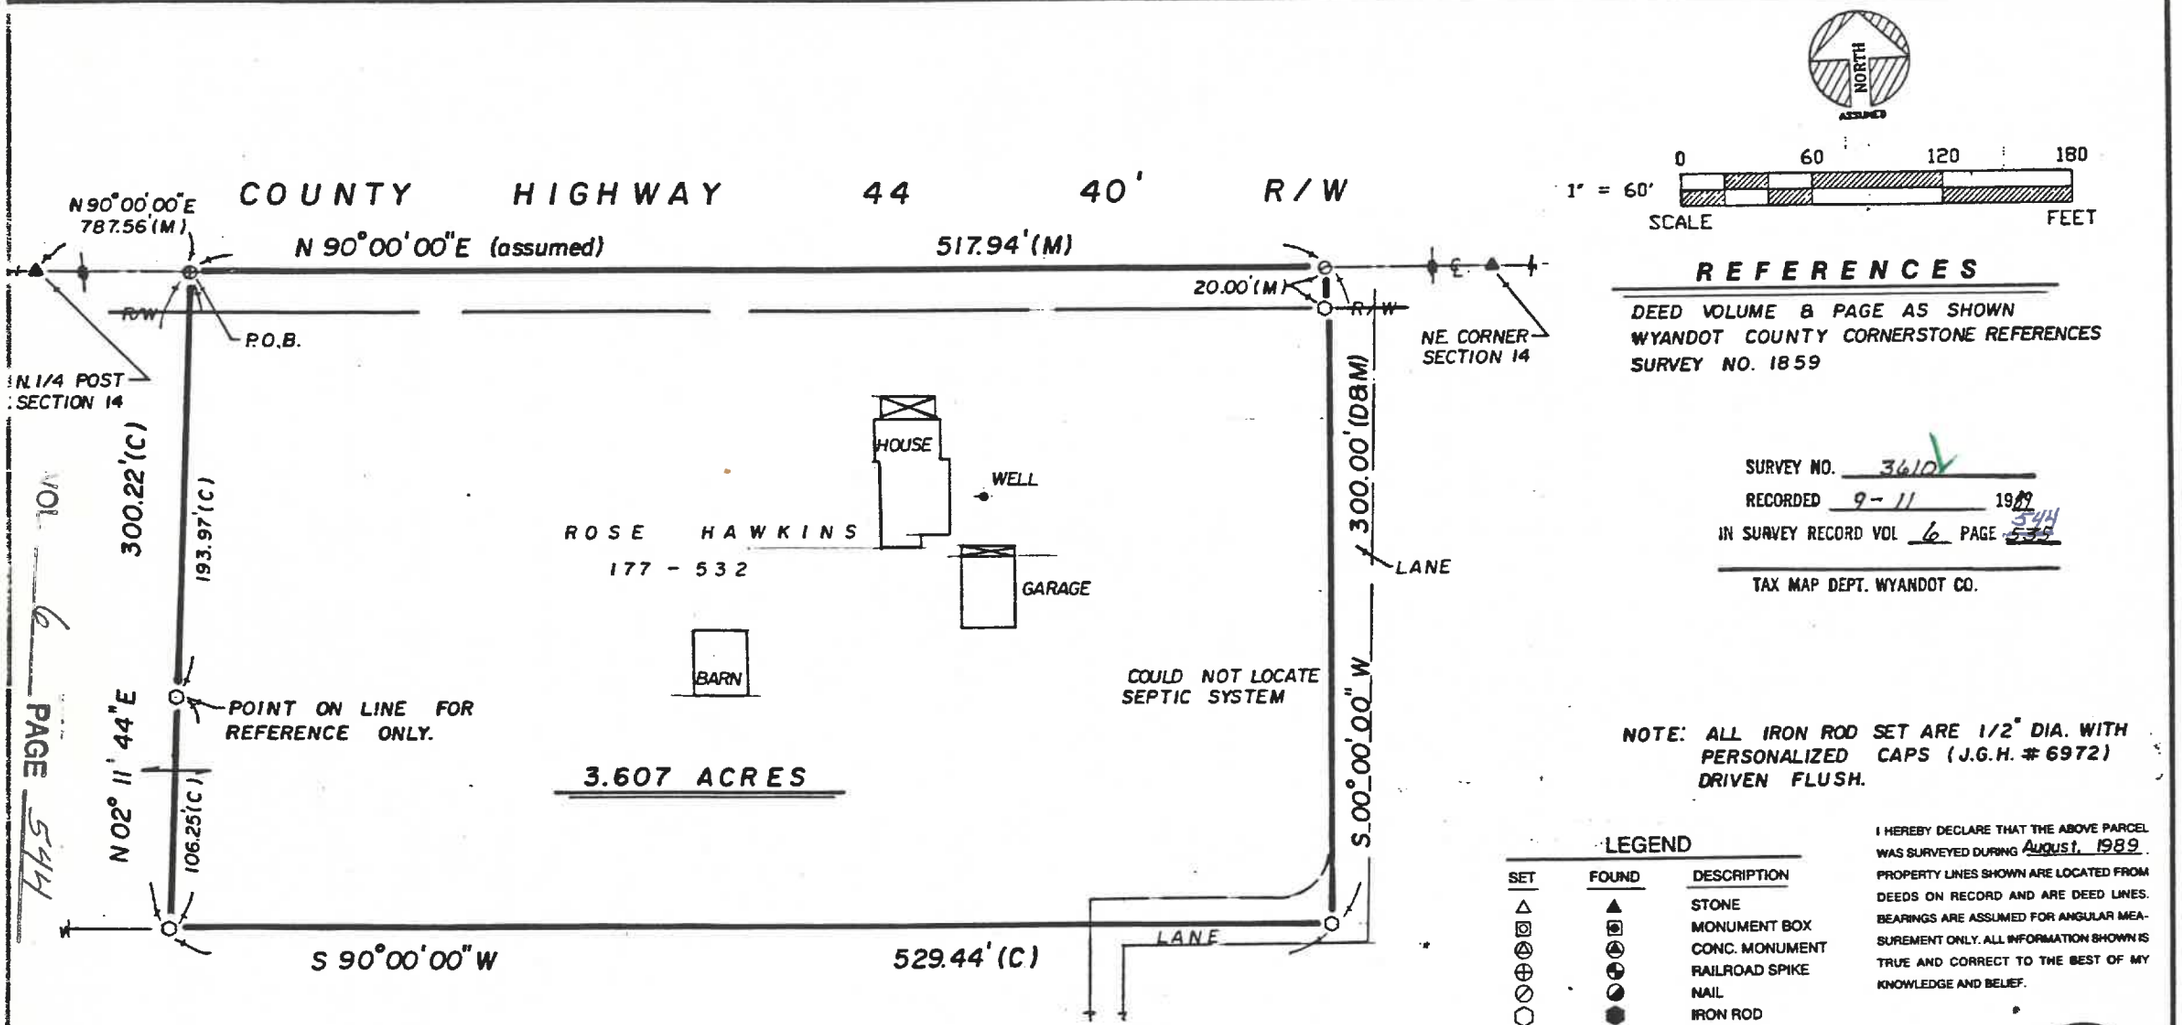

1" = 60'

0 60 120 180

SCALE FEET

REFERENCES

DEED VOLUME & PAGE AS SHOWN
WYANDOT COUNTY CORNERSTONE REFERENCES
SURVEY NO. 1859

SURVEY NO. 3610
RECORDED 9-11 1989
IN SURVEY RECORD VOL 6 PAGE 544

TAX MAP DEPT. WYANDOT CO.

VOL 6 PAGE 544

NOTE: ALL IRON ROD SET ARE 1/2" DIA. WITH PERSONALIZED CAPS (J.G.H. # 6972) DRIVEN FLUSH.

LEGEND

SET	FOUND	DESCRIPTION
△	▲	STONE
▣	▣	MONUMENT BOX
◬	◭	CONC. MONUMENT
⊕	◓	RAILROAD SPIKE
⊘	◒	NAIL
⬡	⬢	IRON ROD
○	●	IRON PIPE
⌖	◆	DRILL HOLE
	■	WOOD POST
	D	DEED
	P	PLAT
	M	MEASURED
	S	SURVEYED
	C	CALCULATED

I HEREBY DECLARE THAT THE ABOVE PARCEL WAS SURVEYED DURING August, 1989. PROPERTY LINES SHOWN ARE LOCATED FROM DEEDS ON RECORD AND ARE DEED LINES. BEARINGS ARE ASSUMED FOR ANGULAR MEASUREMENT ONLY. ALL INFORMATION SHOWN IS TRUE AND CORRECT TO THE BEST OF MY KNOWLEDGE AND BELIEF.

STATE OF OHIO JAMES GORDON HOMAN, JR. S-6972 REGISTERED SURVEYOR

James G. Homan, Jr. 9-6-89
JAMES G. HOMAN, JR., P.S. #6972 DATE
ORIGINAL SIGNED IN RED INK

HANK AND ASSOCIATES, INC.
ENGINEERING • • SURVEYING
49 SOUTH WASHINGTON STREET, TIFFIN, OHIO 44883
419-447-4300

SURVEY FOR: ROSE HAWKINS

LOCATED IN THE NE. 1/4 OF SECTION 14, CRANE TOWNSHIP, T-2-S, R-14-E, WYANDOT COUNTY, OHIO

DRAWN BY:	CHECKED BY:	SHEET NO.
djn 9-5-89	JGH 9-6-89	1 / 1
REVISIONS		JOB NO.
		89069-S

(166)