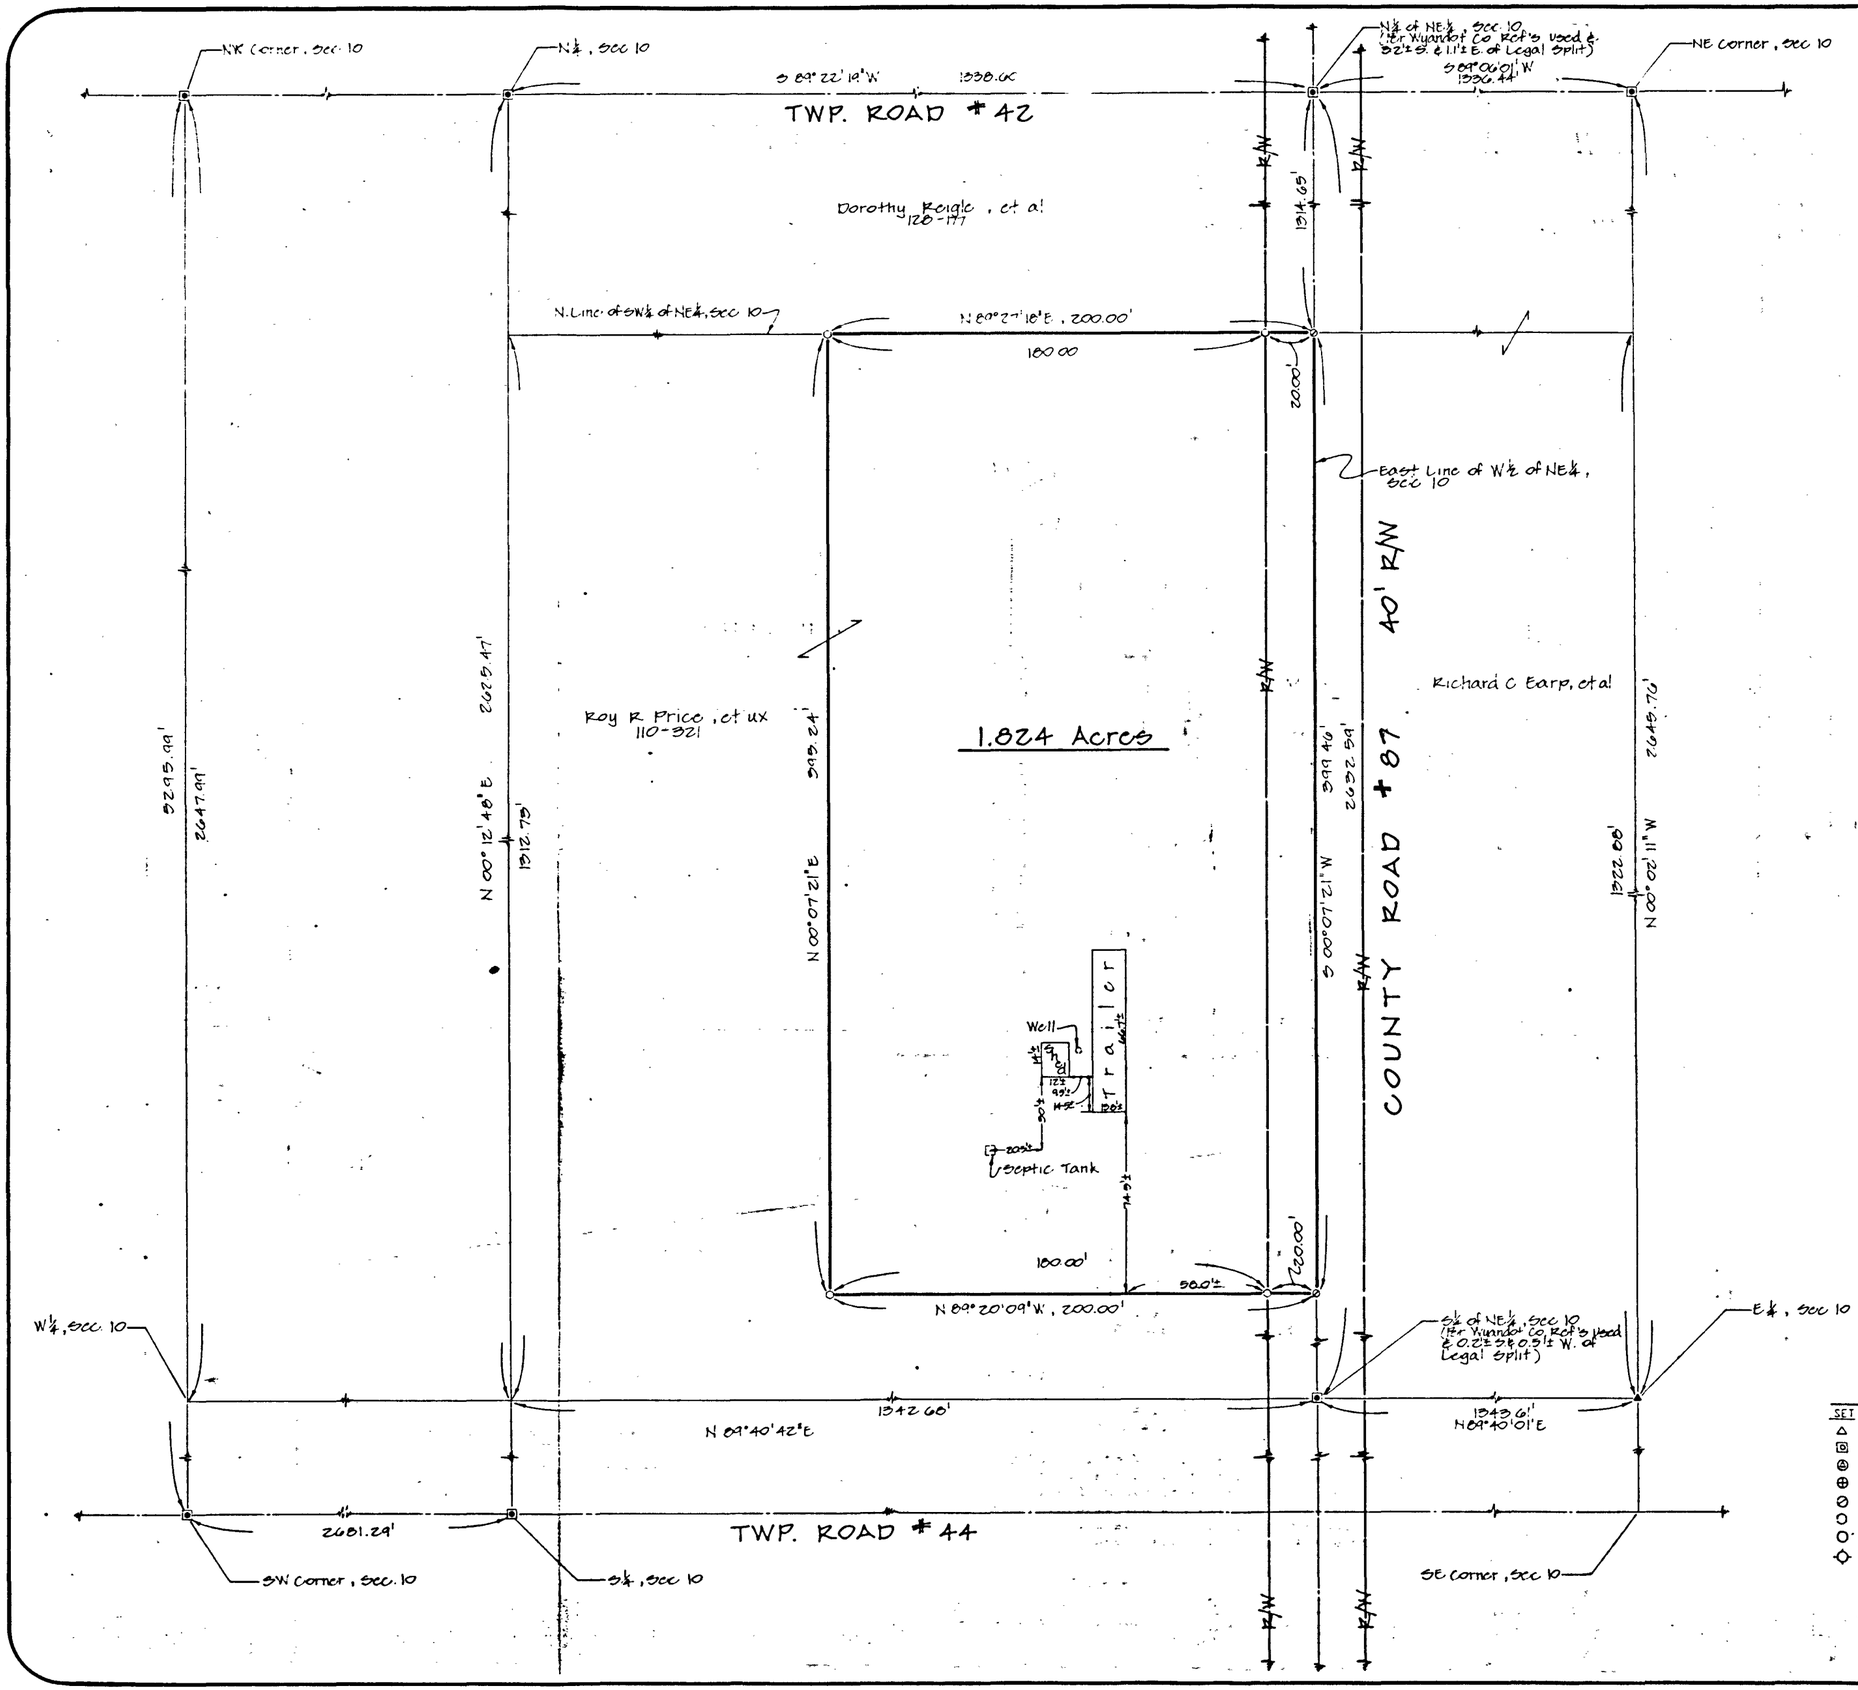

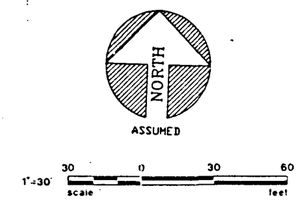

REFERENCES

- Survey Vol. 2, Pg. 39
- " Vol. 2, Pg. 44
- Survey for J. Roth by James Morris
- Deed Volumes & Pages as shown
- Wyandot Co. Engineers References

SURVEY NO. 3381

RECORDED _____ 1987

IN SURVEY RECORD VOL 7 PAGE 36

TAX MAP DEPT. WYANDOT CO.

LEGEND

SET	FOUND	DESCRIPTION
△	▲	STONE
⊡	⊡	MONUMENT BOX
⊜	⊜	CONC MONUMENT
⊕	⊕	RAILROAD SPIKE
⊘	◒	NAIL
○	●	IRON ROD
○	●	IRON PIPE
◇	◆	DRILL HOLE
	■	WOOD POST
	D	DEED
	P	PLAT
	M	MEASURED
	S	SURVEYED
	C	CALCULATED

I HEREBY DECLARE THAT THE ABOVE PARCEL WAS SURVEYED DURING April 1987. PROPERTY LINES SHOWN ARE LOCATED FROM DEEDS ON RECORD AND ARE DEED LINES. BEARINGS ARE ASSUMED FOR ANGULAR MEASUREMENT ONLY. ALL INFORMATION SHOWN IS TRUE AND CORRECT TO THE BEST OF MY KNOWLEDGE AND BELIEF.

STATE OF OHIO JAMES GORDON HOMAN, JR. 6972 REGISTERED SURVEYOR

James G. Homan, Jr.
JAMES G. HOMAN, JR., P.S. NO. 6972

KUSMER, MUSTERIC & ASSOCIATES, INC.
ENGINEERING ARCHITECTURE SURVEYING PLANNING
622 WEST STATE STREET FREMONT, OHIO 43420 PHONE 419 332 1027

Survey for: ROY PRICE

Being a parcel situated in the NE¼, Sec. 10, T-2-S, R-12-E, Richland Twp., Wyandot County, Ohio

DRAWN	RL 4/29/87	EXISTING	
CHECKED	JGH 4/30/87	DRAWN	REVISIONS
INITIAL DATE		CHECKED	
		PROPOSED	

1/1

87031-0 (186)

MAY 01 1987