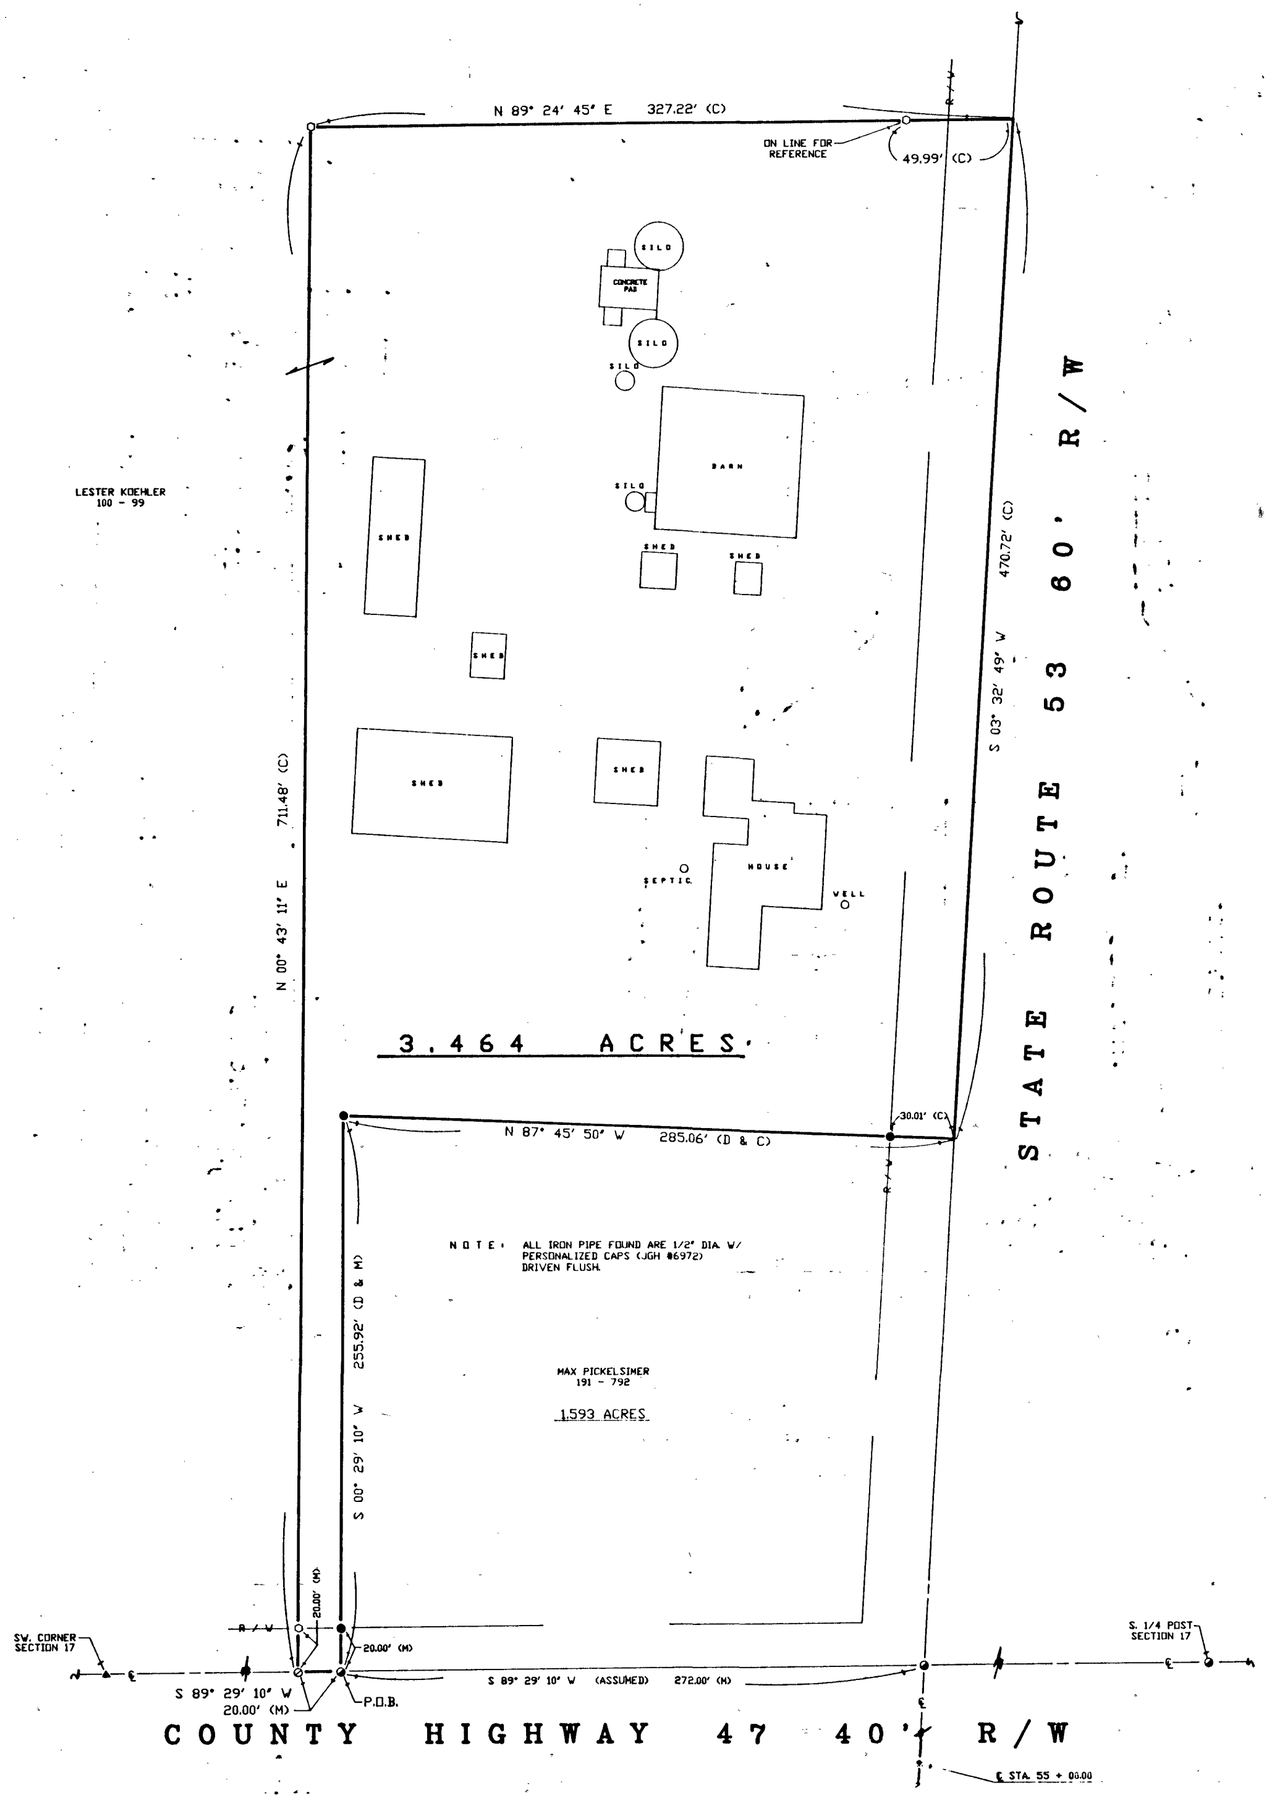

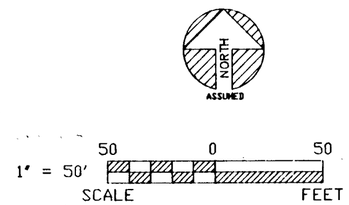

REFERENCES

DEED VOLUME AND PAGE AS SHOWN

SURVEY VOLUME 6, PAGE 505

SURVEY NO. 9118
VOL 7 PAGE 153
DATE April 22, 1991

NOTE: ALL IRON ROD SET ARE 1/2" DIA. WITH PERSONALIZED CAPS (HANK # 6972) DRIVEN FLUSH.

LEGEND

SET	FOUND	DESCRIPTION
△	▲	STONE
⊡	⊡	MONUMENT BOX
⊙	⊙	CONC. MONUMENT
⊕	◕	RAILROAD SPIKE
⊘	◪	NAIL
⬡	⬢	IRON ROD
○	●	IRON PIPE
⌖	⌖	DRILL HOLE
□	■	WOOD POST
	D	DEED
	P	PLAT
	M	MEASURED
	S	SURVEYED
	C	CALCULATED

I HERLEY DECLARE THAT THE ABOVE PARCEL WAS SURVEYED DURING APRIL, 1991. PROPERTY LINES SHOWN ARE LOCATED FROM DEEDS ON RECORD AND ARE DEED LINES. BEARINGS ARE ASSUMED FOR ANGULAR MEASUREMENT ONLY. ALL INFORMATION SHOWN IS TRUE AND CORRECT TO THE BEST OF MY KNOWLEDGE AND BELIEF.

STATE OF OHIO JAMES GORDON HOMAN, JR. S-6972 REGISTERED SURVEYOR

JAMES G. HOMAN, JR., P.S.# 6972 — DATE 04-13-91

SHEET NO.	REVISIONS:	CHECKED BY:	DRAWN BY:
1/1			DJN 04-13-91

SURVEY FOR: **THOMAS KOEHLER**

LOCATED IN THE S.W. 1/4 OF SECTION 17, CRANE TOWNSHIP, T-2-S, R-14-E, WYANDOT COUNTY, OHIO

HANK AND ASSOCIATES, INC.
ENGINEERING SURVEYING
137 SOUTH WASHINGTON STREET
TIFFIN, OHIO 44883
(419) 447-4300

JOB NO. 910TR-S (TR)