SURVEY FOR – PAUL YENTZER AS ORDERED BY ANNA PATCHET

o $\frac{1}{2}$" ø PERSONALIZED IRON PIPE SET
PT. LANDS IN SW4
SEC. 17
T. 1 S, R. 15 E.
VILLAGE OF SYCAMORE
COUNTY: WYANDOT
OHIO.

0 50 100
SCALE: 1 INCH = 50 FEET

DEED REF.: VOL. 196, PG. 670

REFERENCES:
PL. BK. VOL. 2, PGS 23 & 163
SURV. REC. VOL. 3, PG. 68 NO. 482'
D.B. 38, PGS. 163 & 164
D.B. 78, PG. 144

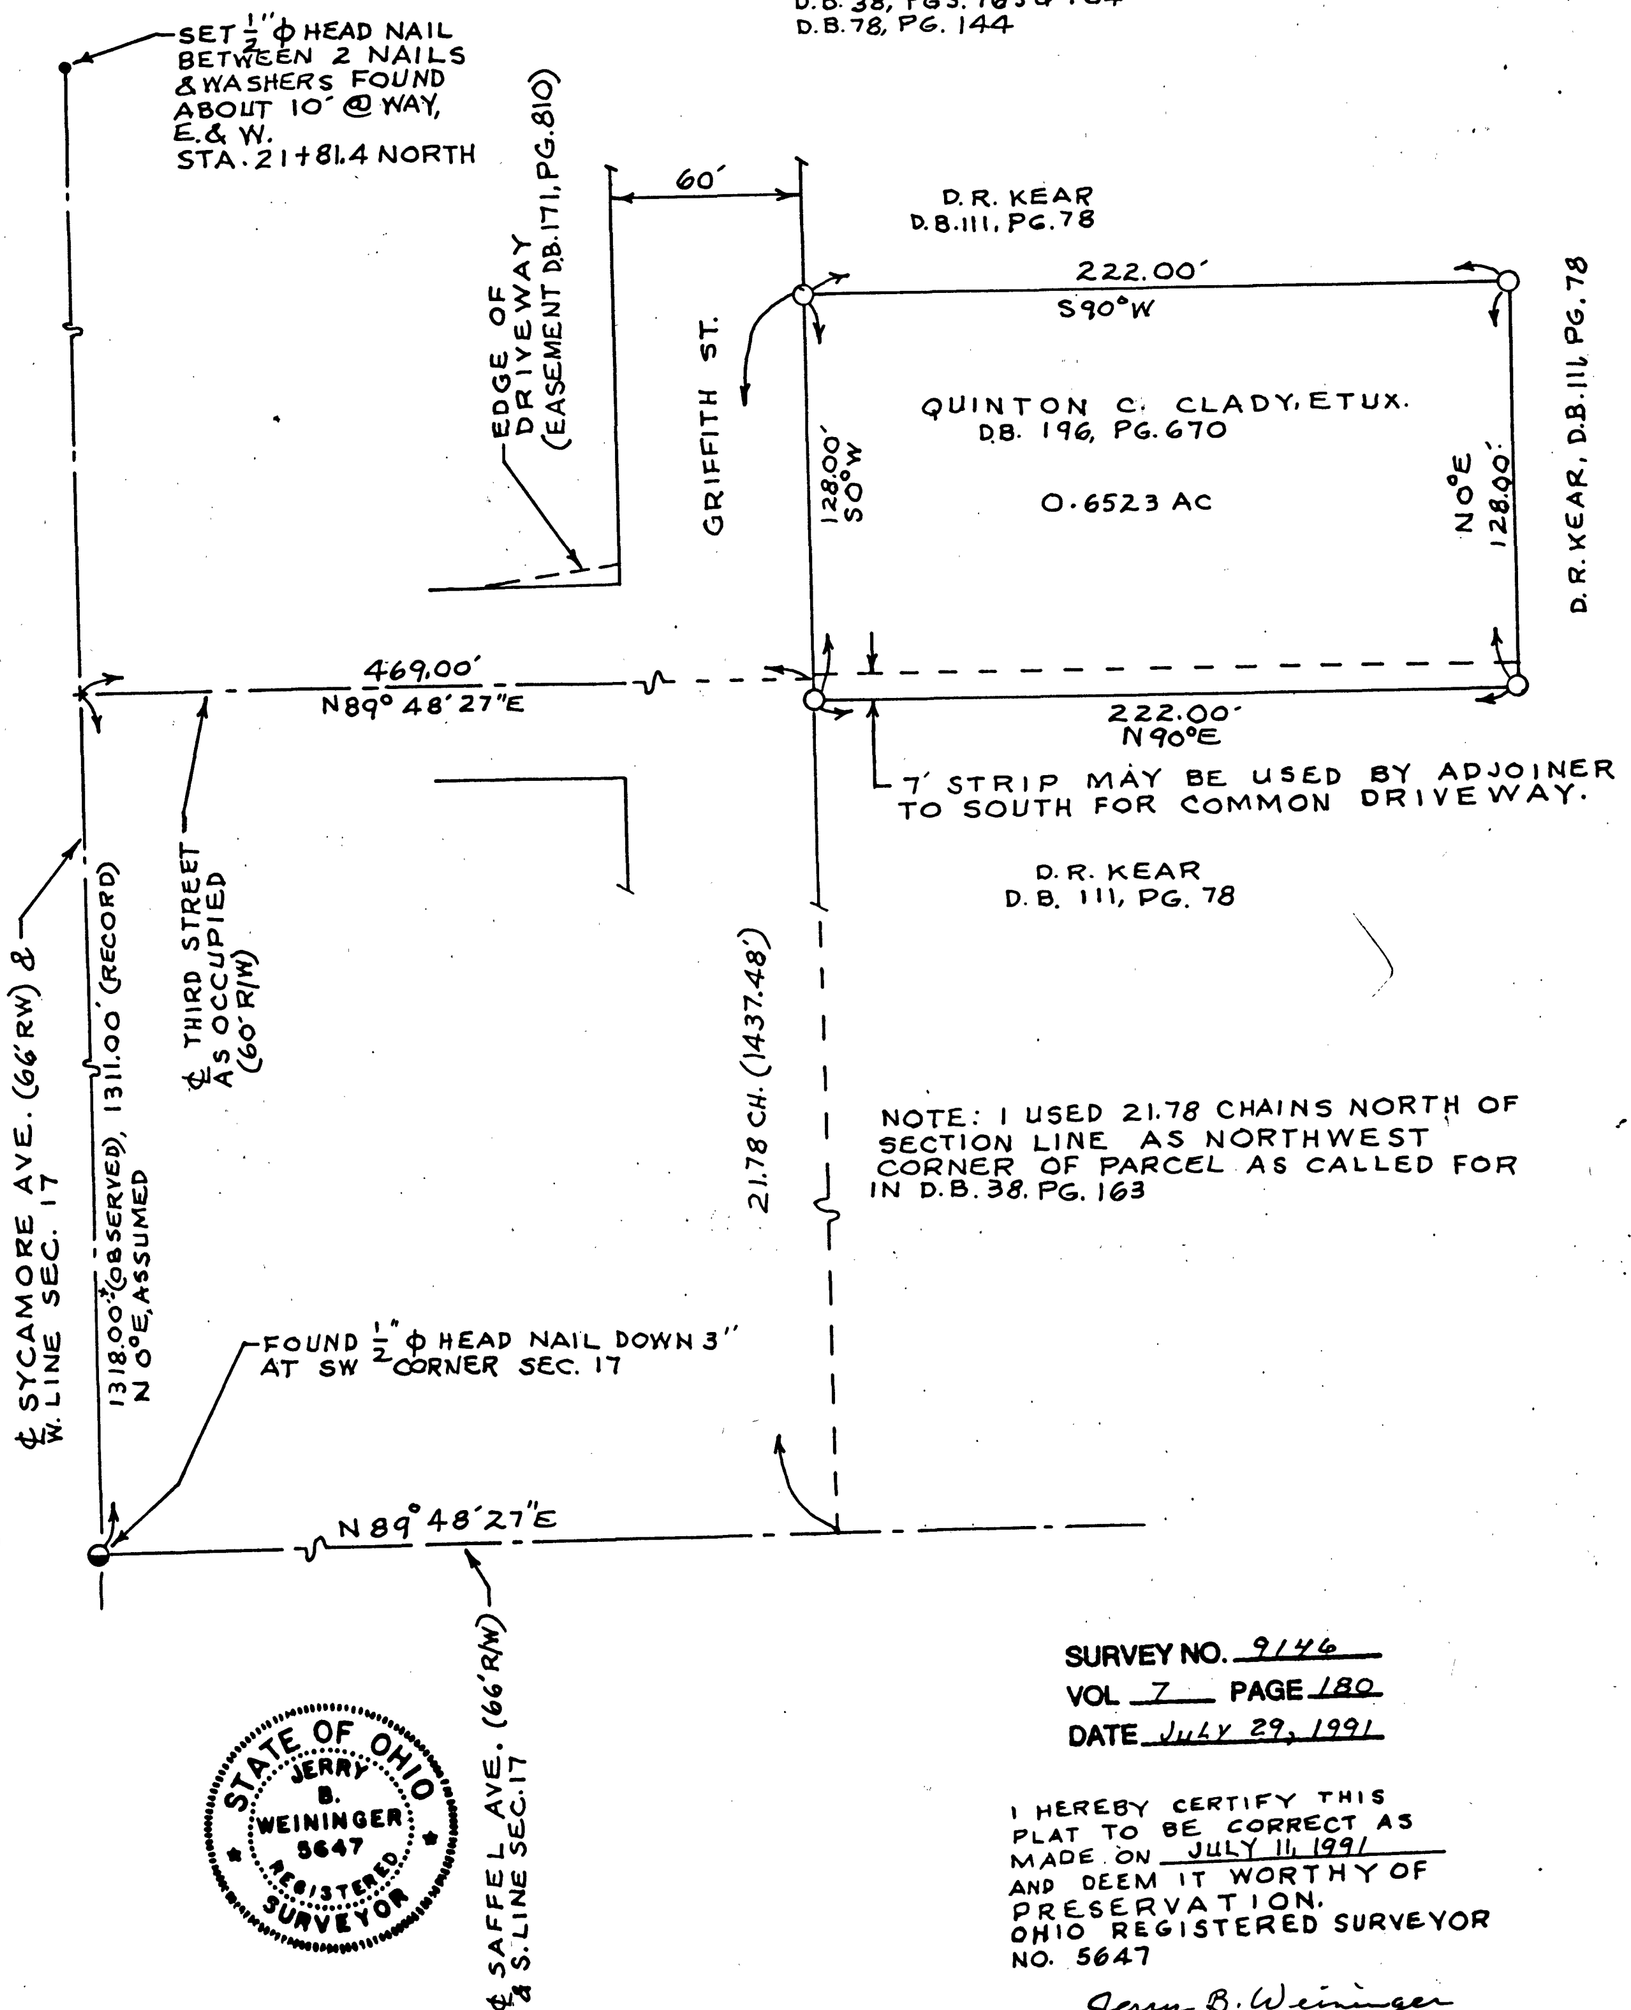

STATE OF OHIO
JERRY B. WEININGER 5647
REGISTERED SURVEYOR

SURVEY NO. 9146
VOL 7 PAGE 180
DATE JULY 29, 1991

I HEREBY CERTIFY THIS PLAT TO BE CORRECT AS MADE ON JULY 11, 1991 AND DEEM IT WORTHY OF PRESERVATION.
OHIO REGISTERED SURVEYOR NO. 5647

BY Jerry B. Weininger
JERRY B. WEININGER