SURVEY FOR - CLAIR K. ALTVATER

○ 1/2" ø PERSONALIZED IRON PIPE SET
PT. SW4
SEC. 29
T. 2 S, R. 13 E.
TWP.: SALEM
COUNTY: WYANDOT
OHIO.
● NAIL
□ O.D.O.T R/W MARKER

0 200 400
SCALE 1 INCH = 200 FEET

DEED REF.: VOL. 132, PG. 1 & 2

ASSUMED NORTH

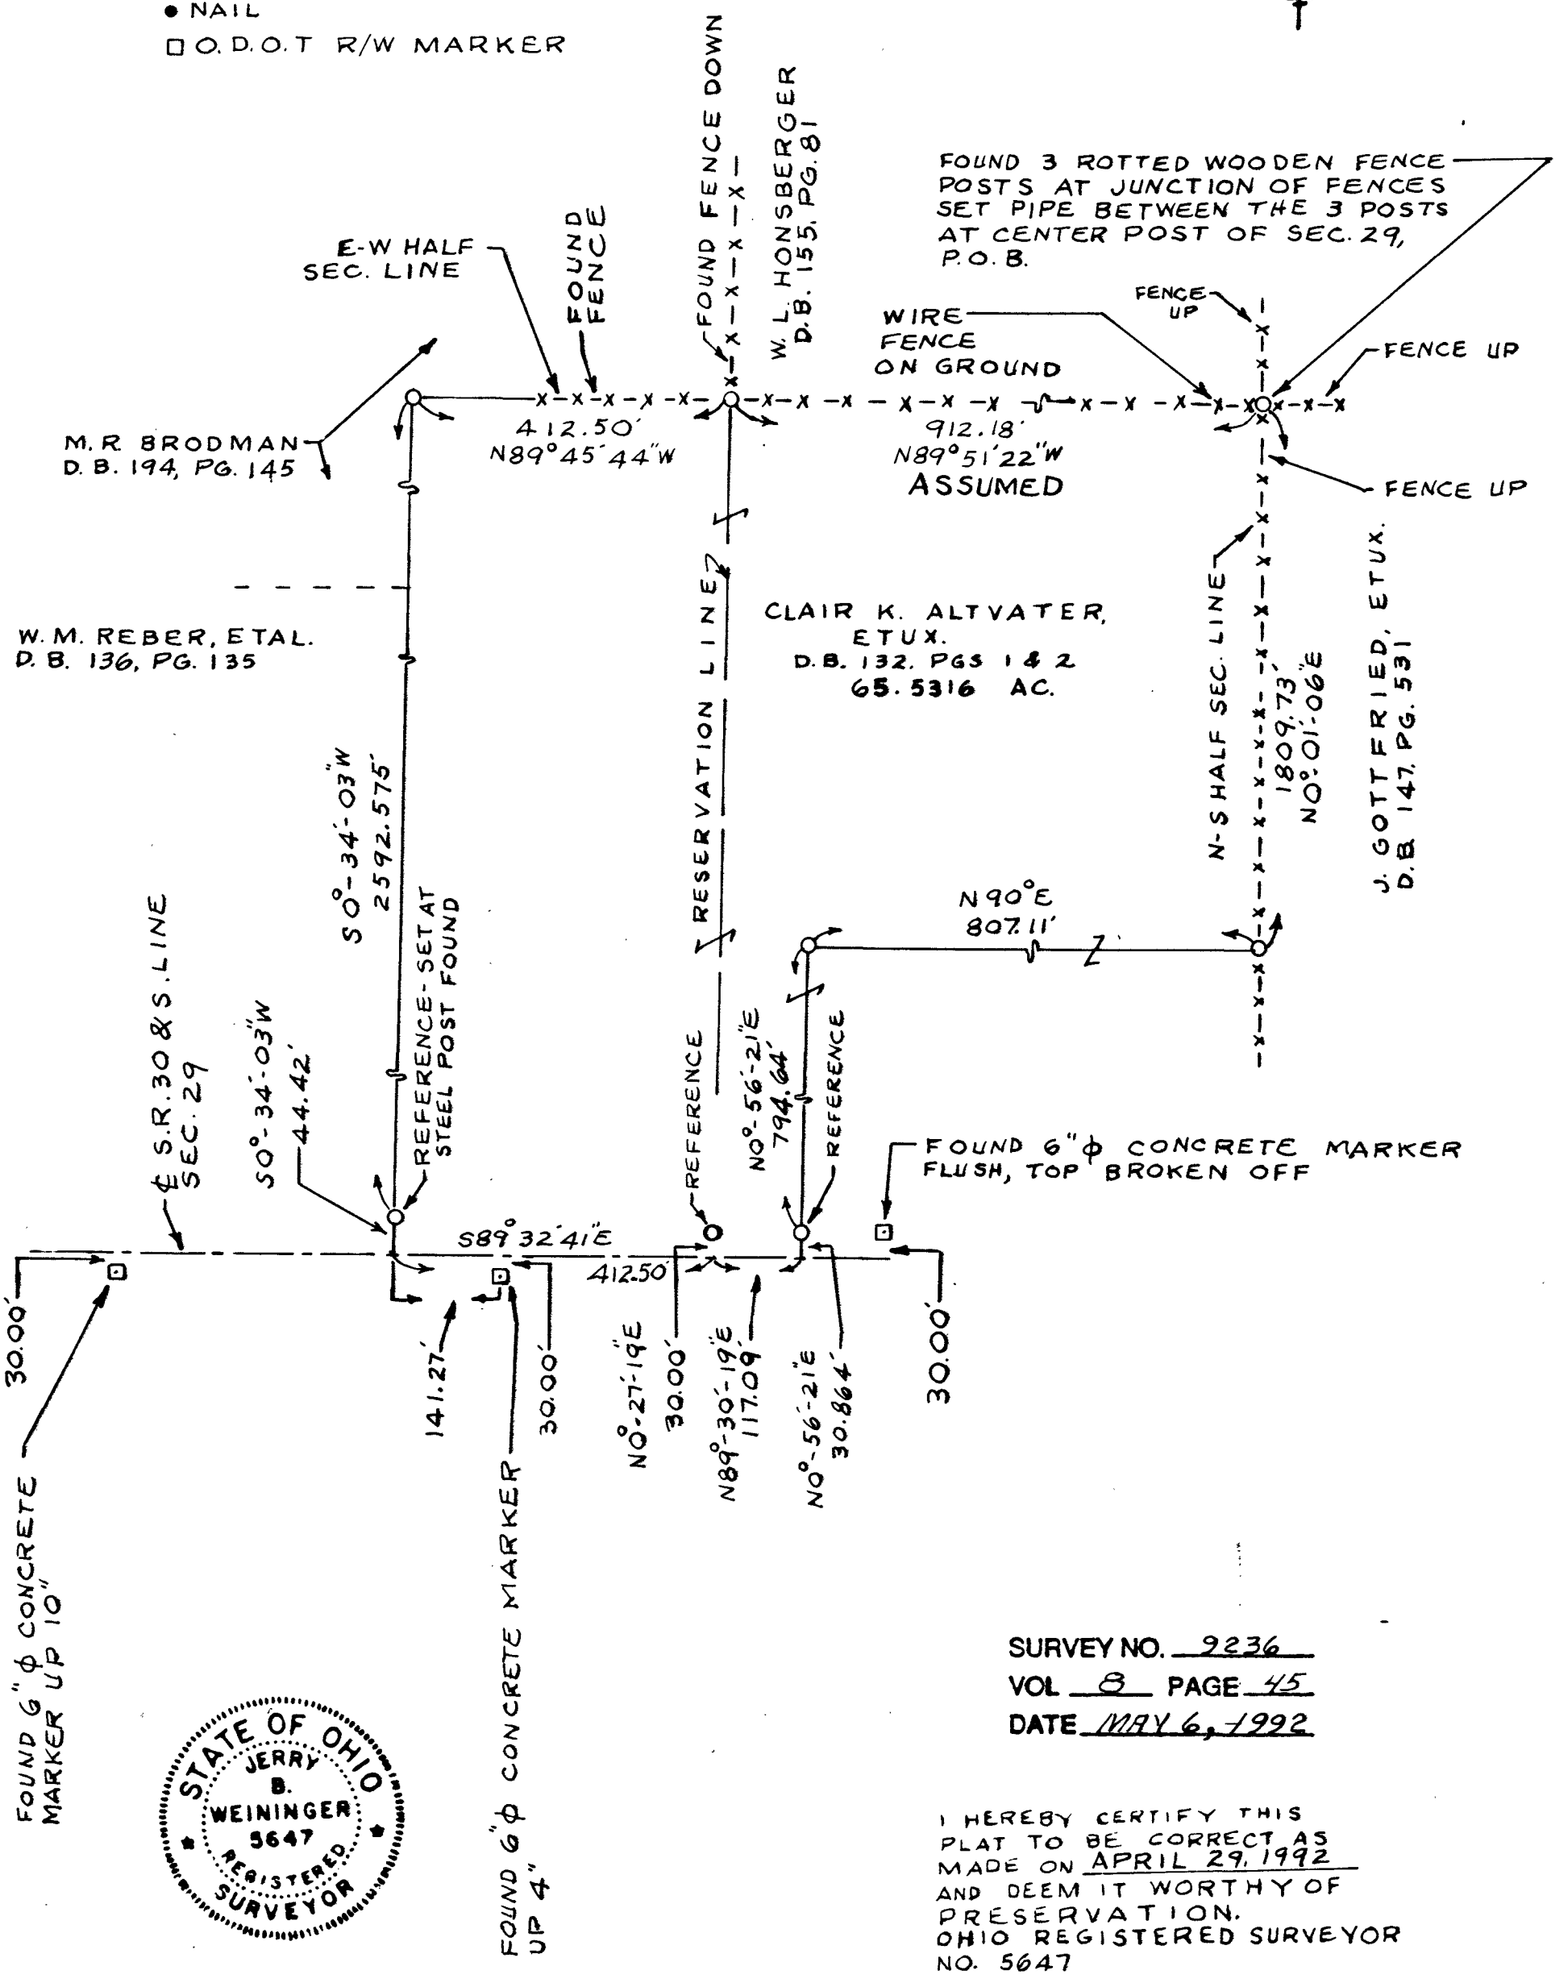

SURVEY NO. 9236
VOL 8 PAGE 45
DATE MAY 6, 1992

STATE OF OHIO
JERRY B. WEININGER
5647
REGISTERED SURVEYOR

I HEREBY CERTIFY THIS PLAT TO BE CORRECT AS MADE ON APRIL 29, 1992 AND DEEM IT WORTHY OF PRESERVATION.
OHIO REGISTERED SURVEYOR NO. 5647

BY Jerry B. Weininger
JERRY B. WEININGER

45