SURVEY FOR - GARY CRAFT

○ $\frac{1}{2}$" ø PERSONALIZED IRON PIPE SET
PT. FORMER R/W FINDLAY BRANCH OF C.C.C. & ST.L. RAILROAD
SEC. 17 & 20, LANDS
T. 1 S, R. 13 E., CRAWFORD TP.
VILLAGE OF CAREY
COUNTY: WYANDOT
OHIO.

◎ CONCRETE CYLINDER WITH HEX. BRASS 2" ϕ TOP
Ø PIN

0 50 100
SCALE 1 INCH = 50 FEET

DEED REF.: VOL. 152, PG. 365
D.B. VOL. 196. PG. 84
" 177, Pg 443
" 188, " 207

ASSUMED NORTH

SURV. REF.:
1. VOL. 6, PG. 328, NO. 3312
2. JAN. 28, 1992, BY J. B. WEININGER
3. JULY 16 1992, BY J. B. WEININGER

CURVE "A" DATA

R = 2005.83'
CH. BRG. = S 84°-48-24"W
CH. L. = 204.5751
CURVE L. = 204.6639'

CURVE "B" DATA

R = 2064.83'
CH. BRG. = S 83°-45'-12"W
CH. L = 258.01'
CURVE L. = 258.18'

NOTE: RECORD DEED SHOWS G. CRAFT THE OWNER TO ℄ OF OLD TRACK, BUT ATTORNEY BEELER REPORTED TO ME THAT HE DOES NOT OWN ANY OF RAILROAD R/W.

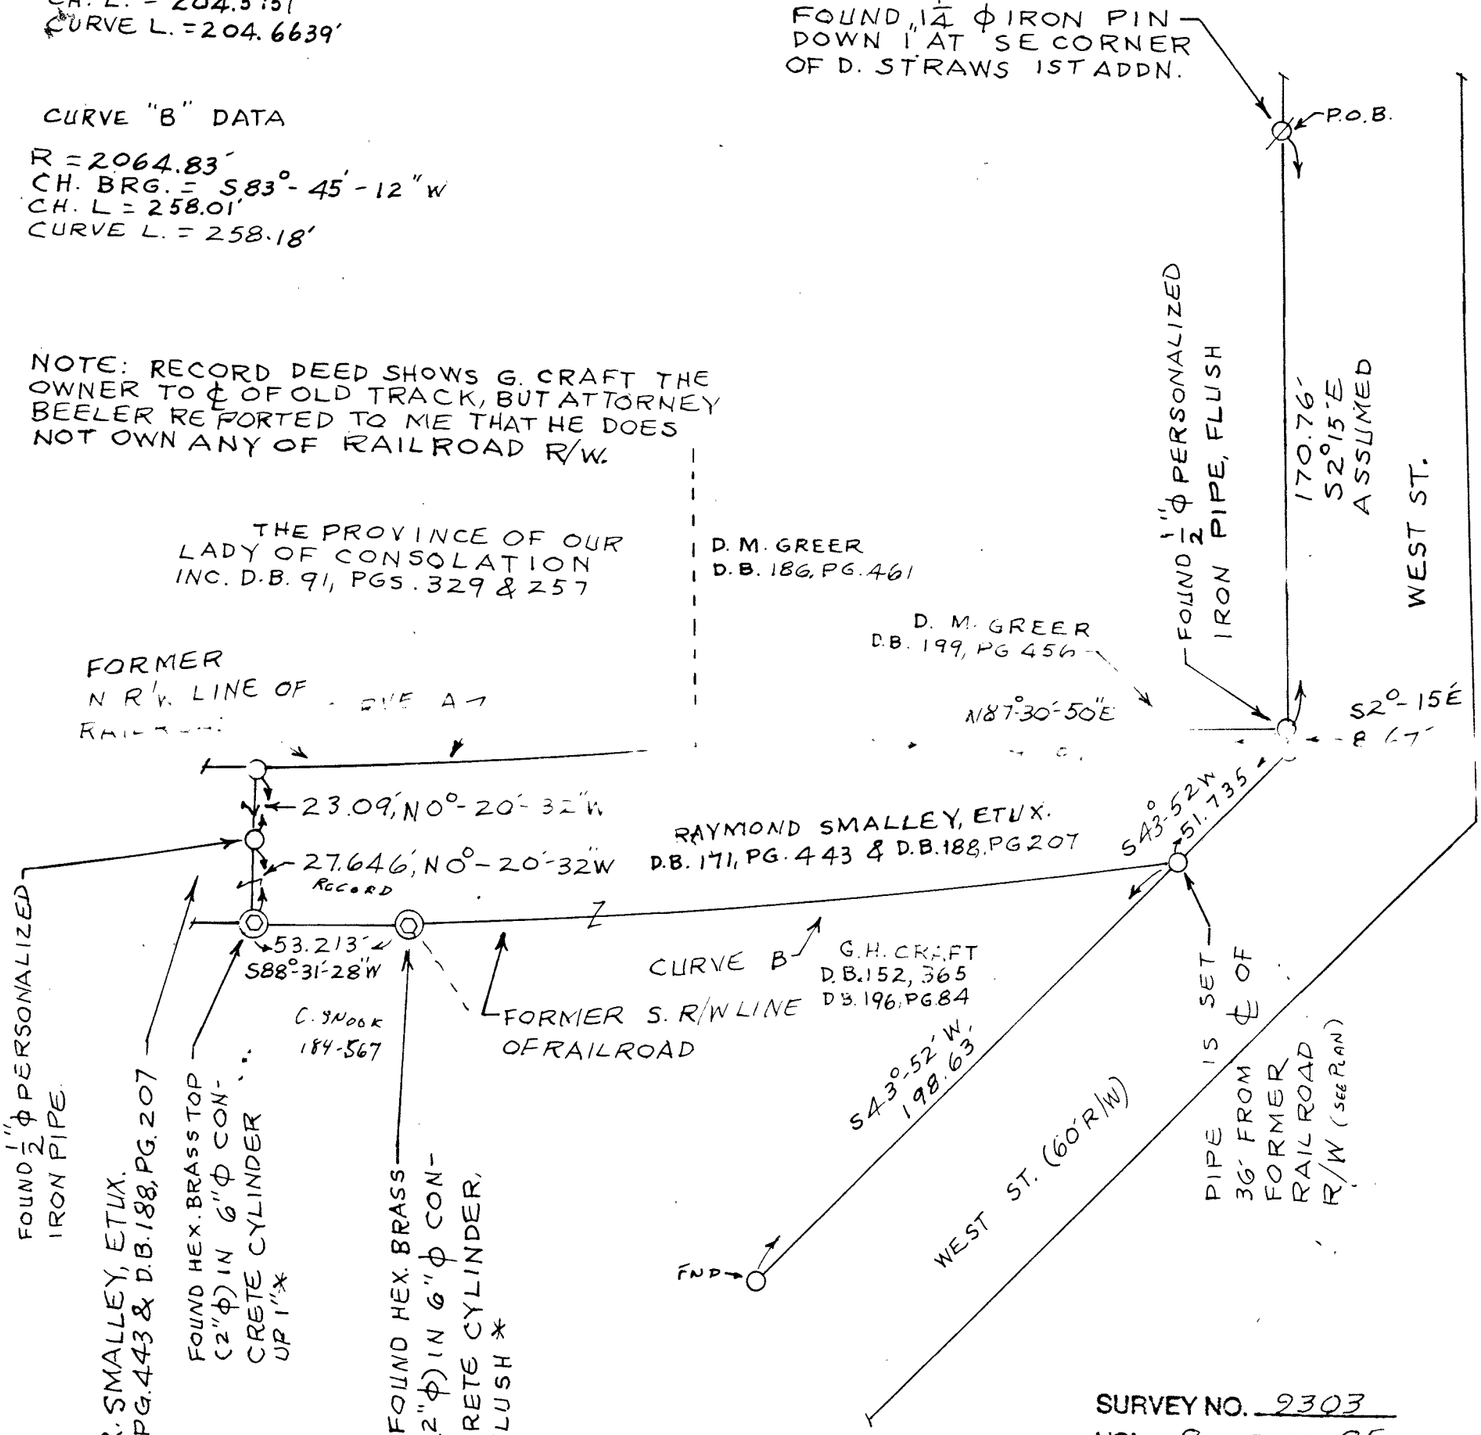

SURVEY NO. 9303
VOL 8 PAGE 95
DATE 1-11-93

STATE OF OHIO
JERRY B. WEININGER
5647
REGISTERED SURVEYOR

I HEREBY CERTIFY THIS PLAT TO BE CORRECT AS SURVEYED ON AUG. 1, 1992 AND DEEM IT WORTHY OF PRESERVATION.
OHIO REGISTERED SURVEYOR NO. 5647

BY Jerry B. Weininger
JERRY B. WEININGER

* R.D. MCGILL MONUMENTATION, NO DOCUMENTATION FOUND