CRANE
27-2-14

VOL. 9
PG. 88

TAX MAP COPY

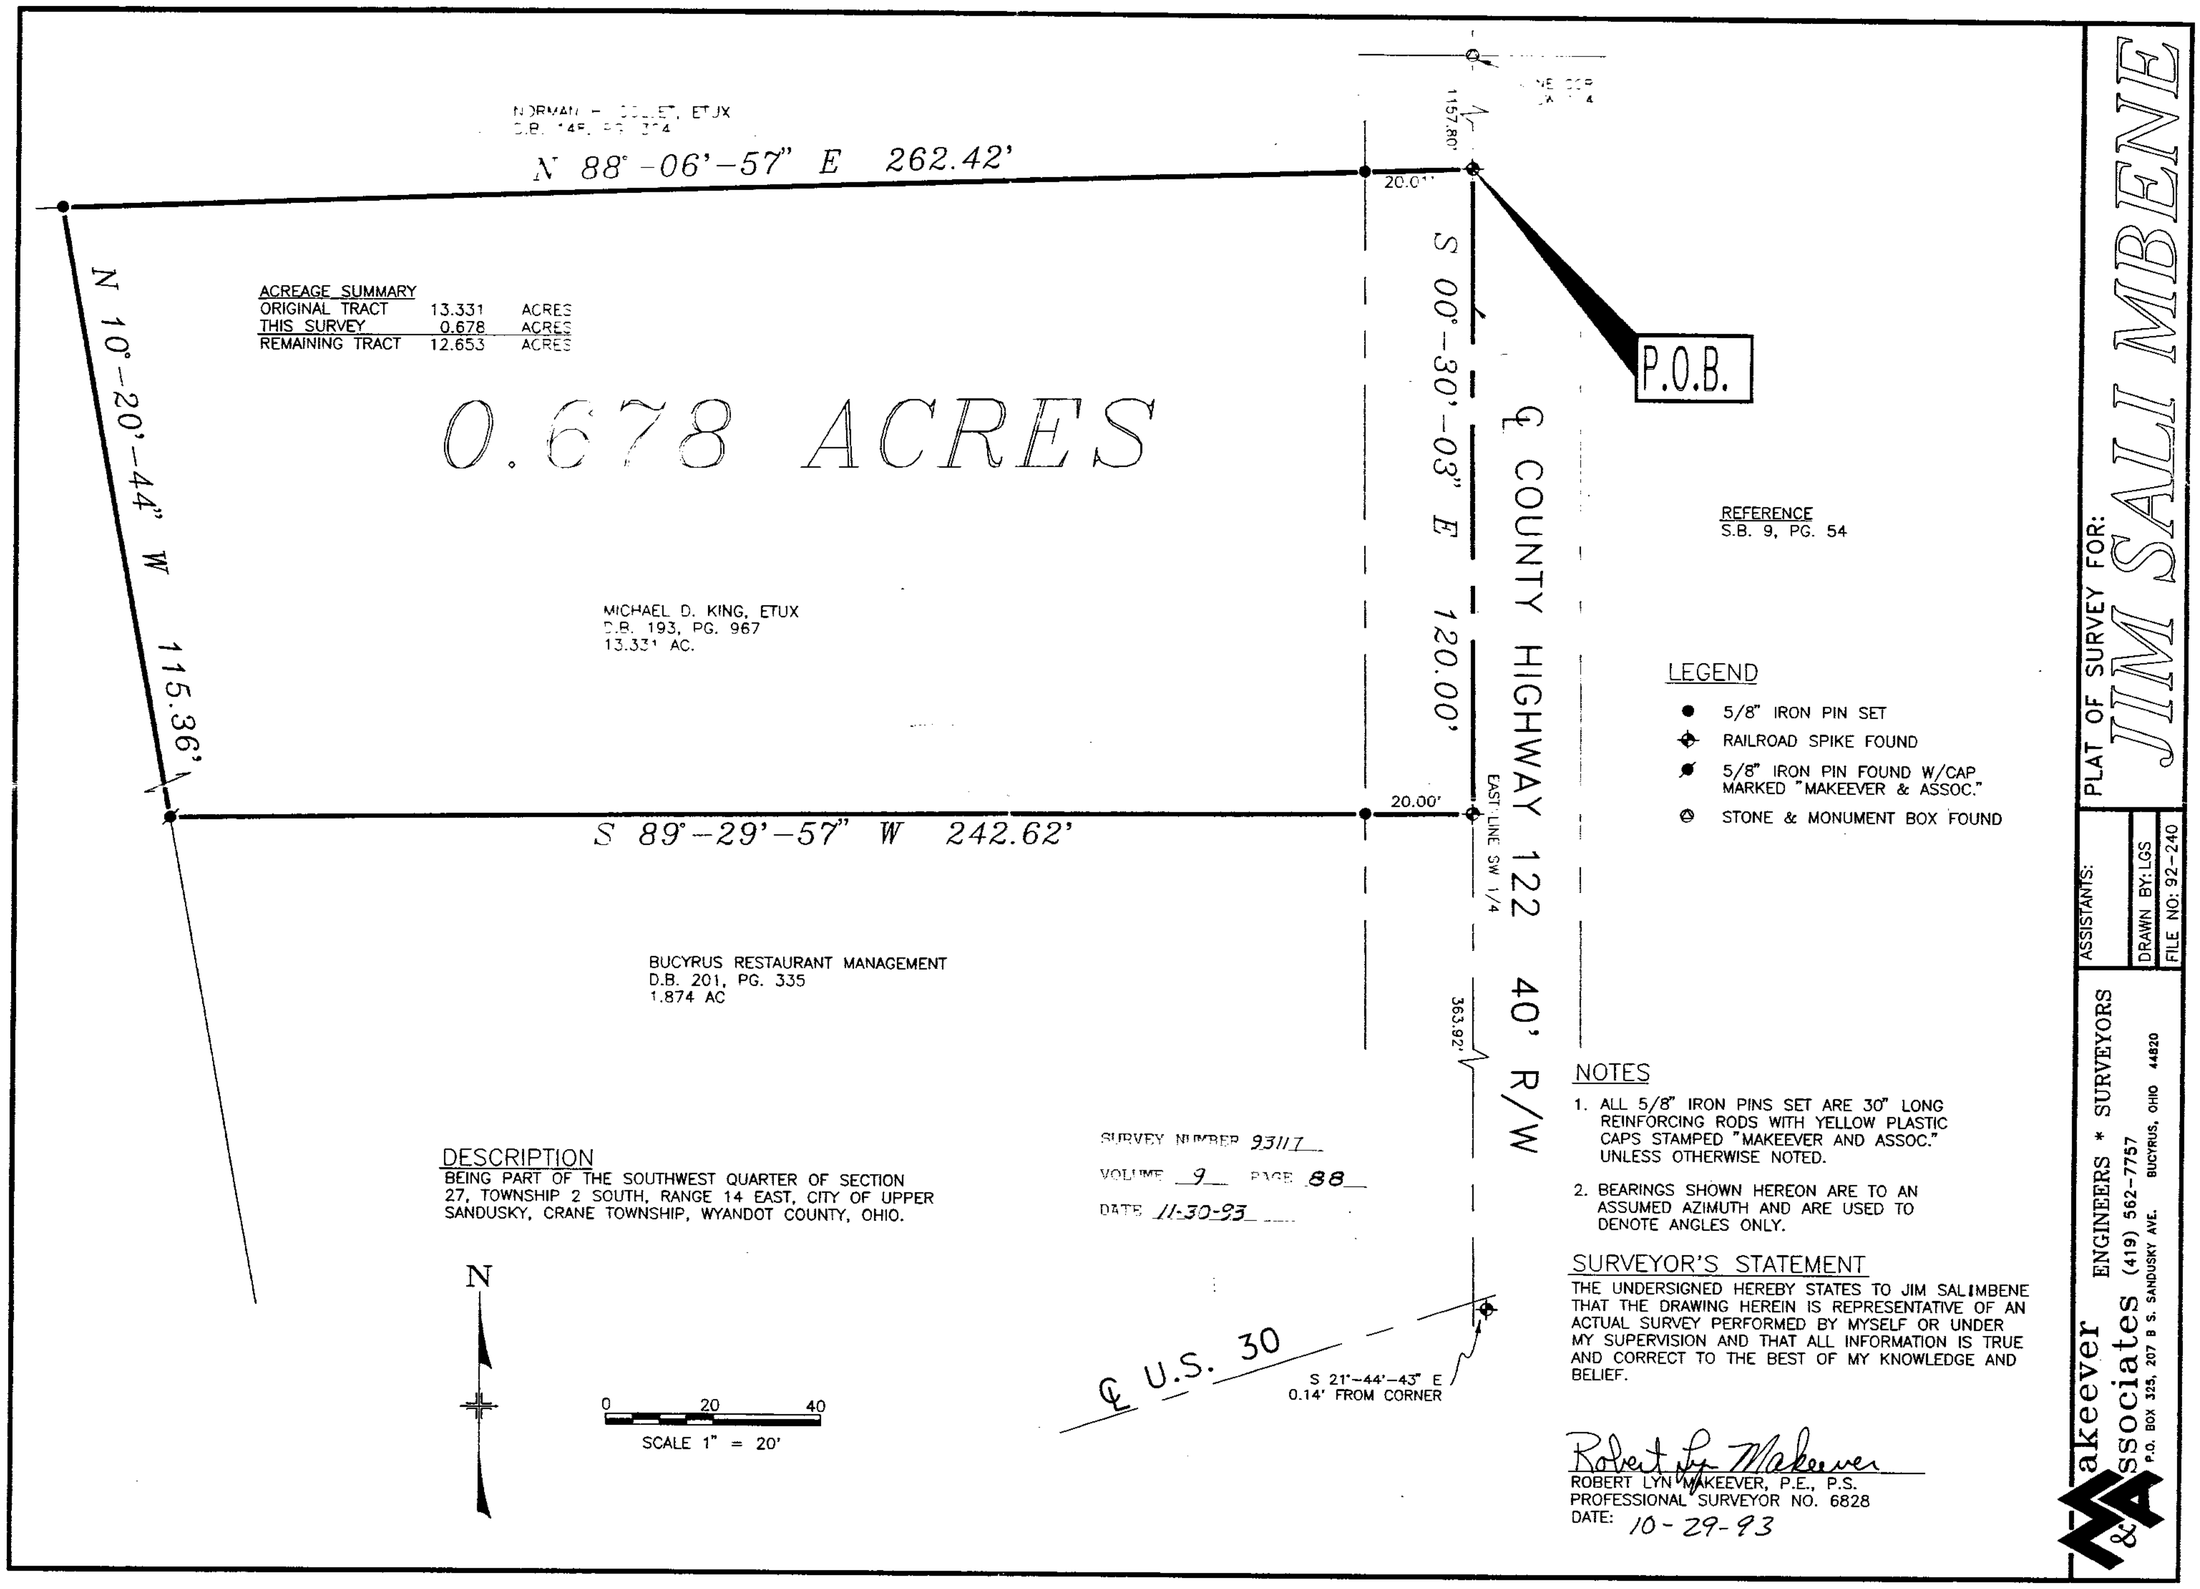

ACREAGE SUMMARY

ORIGINAL TRACT	13.331	ACRES
THIS SURVEY	0.678	ACRES
REMAINING TRACT	12.653	ACRES

REFERENCE
S.B. 9, PG. 54

LEGEND

- 5/8" IRON PIN SET
- RAILROAD SPIKE FOUND
- 5/8" IRON PIN FOUND W/CAP MARKED "MAKEEVER & ASSOC."
- STONE & MONUMENT BOX FOUND

DESCRIPTION

BEING PART OF THE SOUTHWEST QUARTER OF SECTION 27, TOWNSHIP 2 SOUTH, RANGE 14 EAST, CITY OF UPPER SANDUSKY, CRANE TOWNSHIP, WYANDOT COUNTY, OHIO.

SURVEY NUMBER 93117
VOLUME 9 PAGE 88
DATE 11-30-93

NOTES

1. ALL 5/8" IRON PINS SET ARE 30" LONG REINFORCING RODS WITH YELLOW PLASTIC CAPS STAMPED "MAKEEVER AND ASSOC." UNLESS OTHERWISE NOTED.
2. BEARINGS SHOWN HEREON ARE TO AN ASSUMED AZIMUTH AND ARE USED TO DENOTE ANGLES ONLY.

SURVEYOR'S STATEMENT

THE UNDERSIGNED HEREBY STATES TO JIM SALIMBENE THAT THE DRAWING HEREIN IS REPRESENTATIVE OF AN ACTUAL SURVEY PERFORMED BY MYSELF OR UNDER MY SUPERVISION AND THAT ALL INFORMATION IS TRUE AND CORRECT TO THE BEST OF MY KNOWLEDGE AND BELIEF.

Robert Lyn Makeever
ROBERT LYN MAKEEVER, P.E., P.S.
PROFESSIONAL SURVEYOR NO. 6828
DATE: 10-29-93

PLAT OF SURVEY FOR:
JIM SALIMBENE

ASSISTANTS:
DRAWN BY: LGS
FILE NO: 92-240

Makeever & Associates
ENGINEERS * SURVEYORS
(419) 562-7757
P.O. BOX 325, 207 B S. SANDUSKY AVE. BUCYRUS, OHIO 44820

88