CRAWFORD
17 - 1 - 13

VOL.9
PG.121

TAX MAP COPY

121

1" = 30'
SCALE
0 30 60 90
FEET

REFERENCES

- DEED VOLUMES & PAGES AS SHOWN
- SURVEY VOLUME 5, PAGE 503.
- SURVEY VOLUME 6, PAGE 483.
- PLAT BOOK 4, PAGE 14 FILED AT WYANDOT COUNTY RECORDER'S OFFICE.

LEGEND

SET	FOUND	DESCRIPTION
		MONUMENT
		RAILROAD SPIKE
		NAIL
		IRON PIPE
		DRILL HOLE
		1/2" IRON ROD WITH PERSONALIZED CAP
		IRON ROD
		FENCE POST
		STONE
		MONUMENT BOX
X—X		FENCE
	D	DEED
	P	PLAT
	M	MEASURED
	C	CALCULATED
	ø	DIAMETER
	SR	SURVEY RECORD
	E/P	EDGE OF PAVEMENT
	L.A. R/W	LIMITED ACCESS R/W

SURVEY NUMBER 9450
VOLUME 9 PAGE 121
DATE MAY 13, 1994

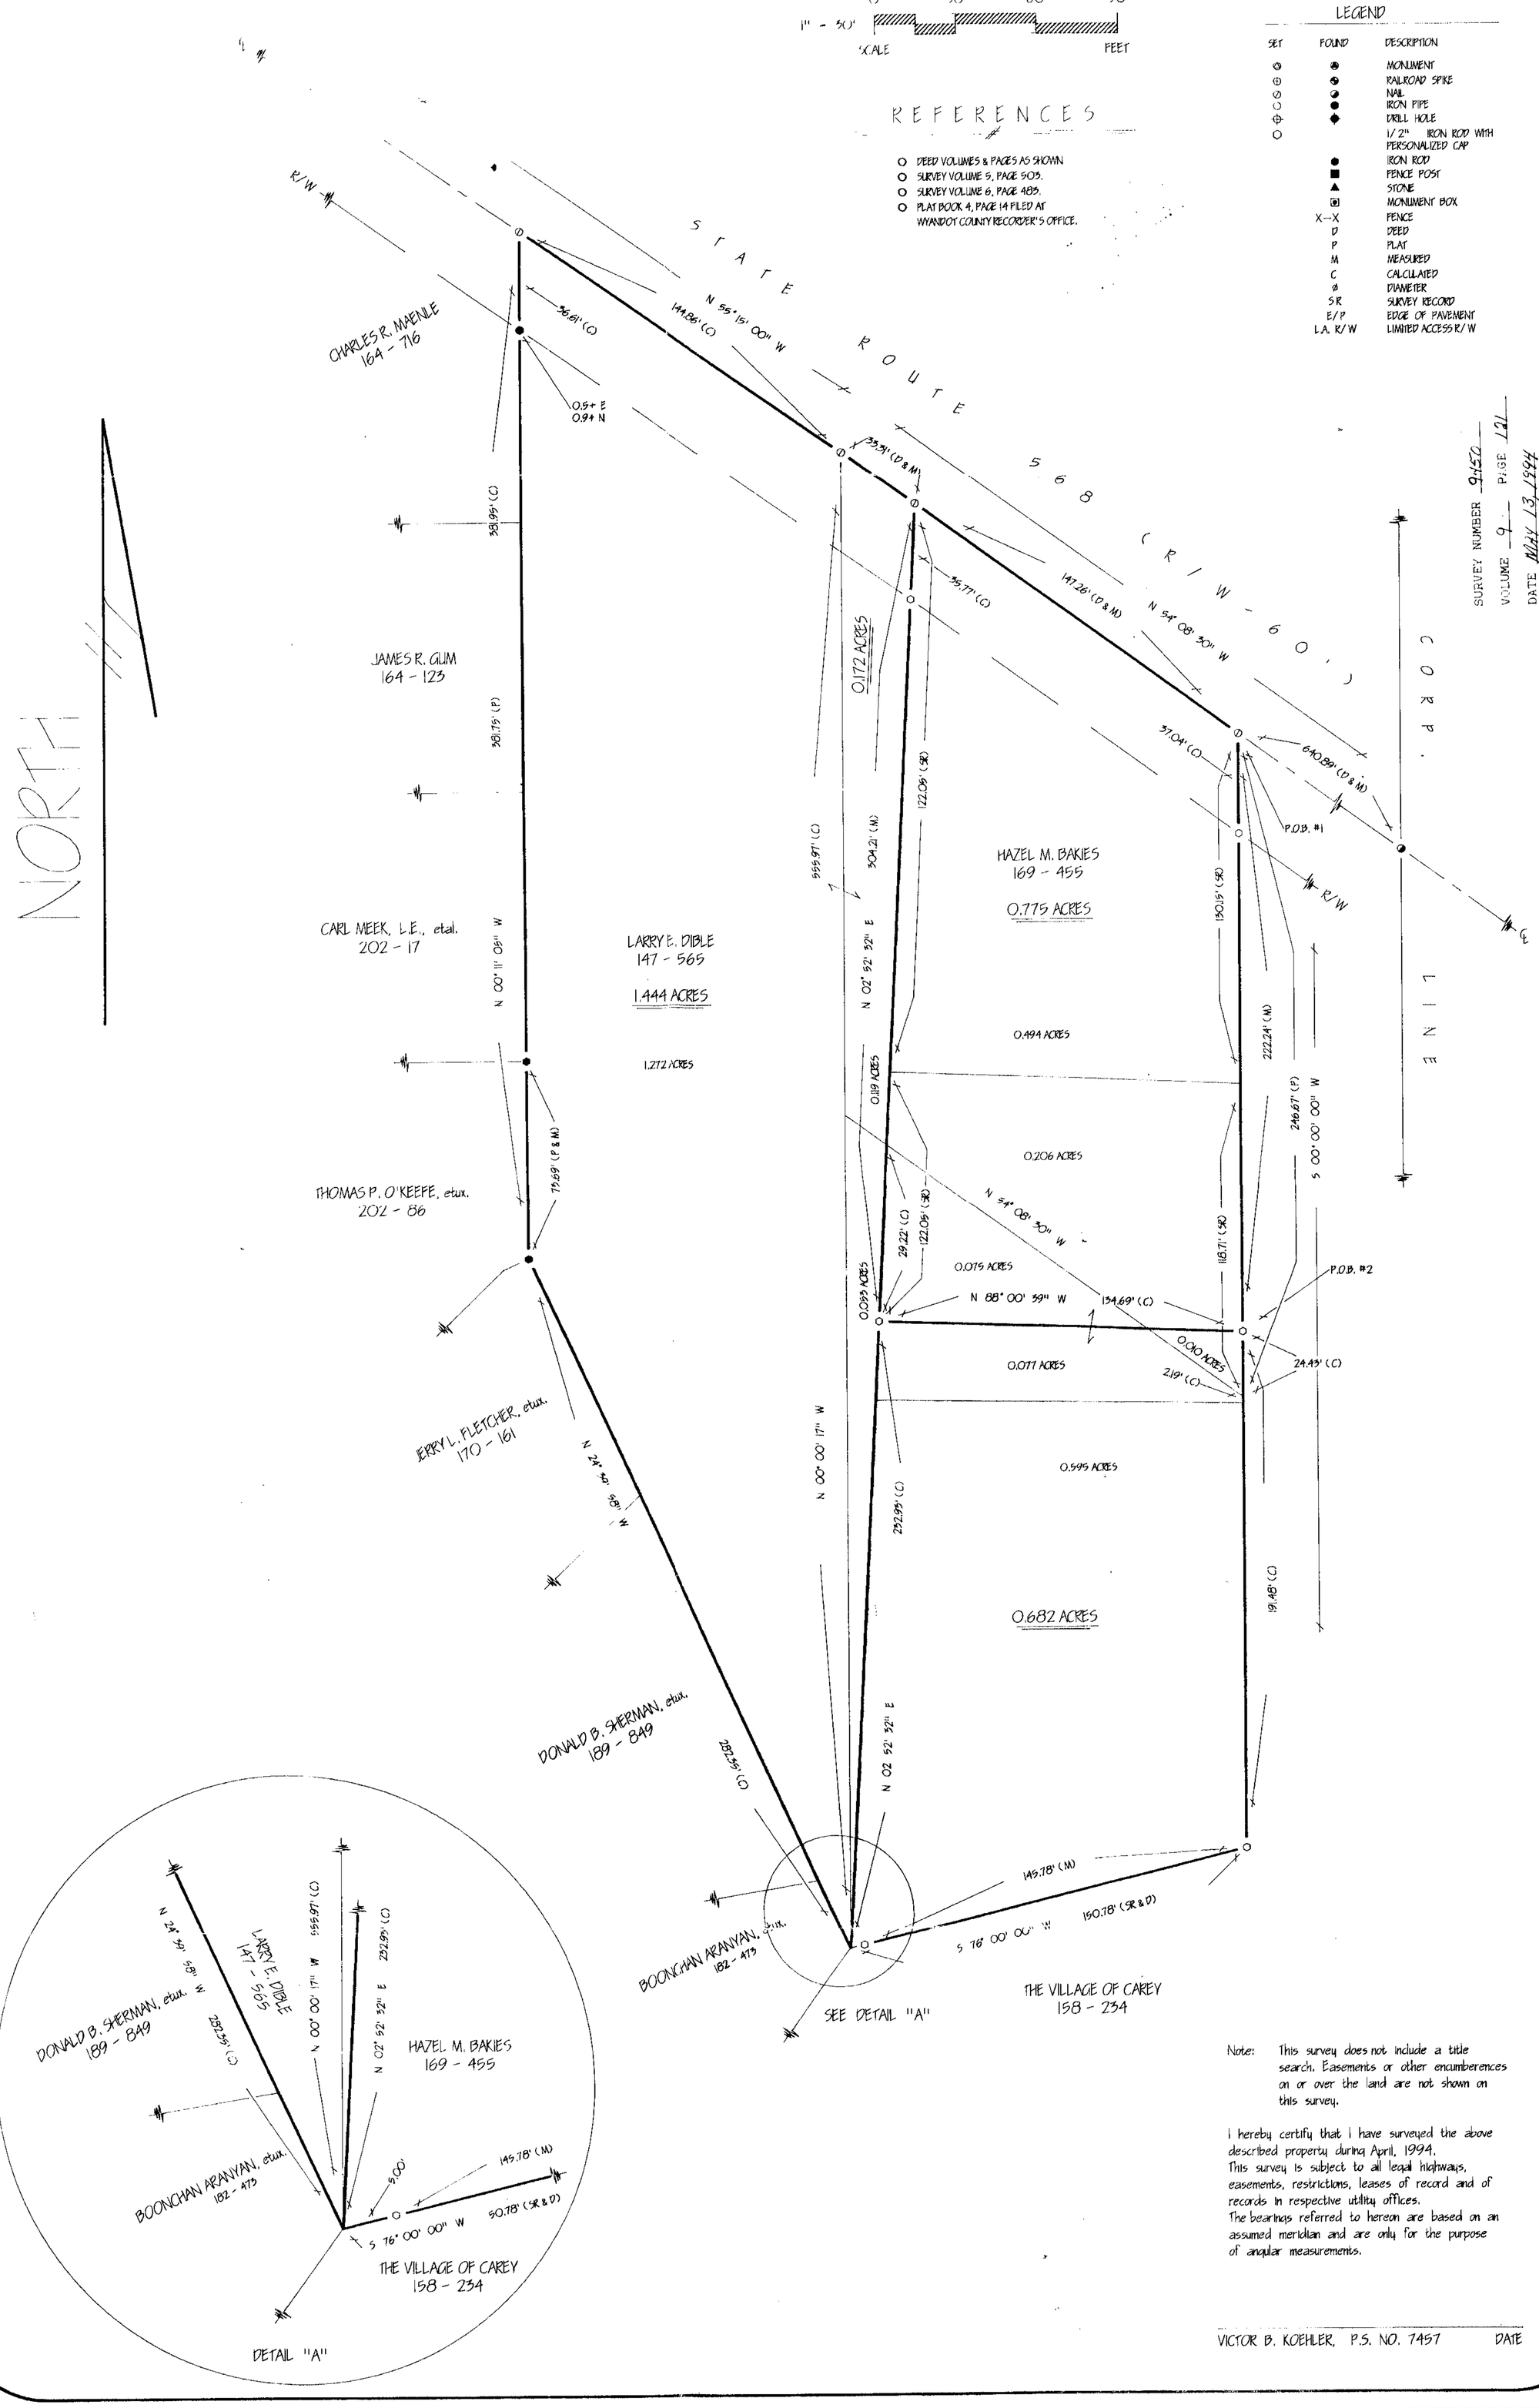

Note: This survey does not include a title search. Easements or other encumberences on or over the land are not shown on this survey.

I hereby certify that I have surveyed the above described property during April, 1994.
This survey is subject to all legal highways, easements, restrictions, leases of record and of records in respective utility offices.
The bearings referred to hereon are based on an assumed meridian and are only for the purpose of angular measurements.

VICTOR B. KOEHLER, P.S. NO. 7457 DATE

DRAWN BY	CHECKED BY	REVISION
FRS 4-28-94	VBK 4-28-94	

1/1 9401-5

SURVEY FOR: HAZEL M. BAKIES

LOCATED IN PART OF THE VILLAGE OF CAREY, SECTION 17, T-1-S, R-13-E, CRAWFORD TOWNSHIP, WYANDOT COUNTY, OHIO.

VICTOR B. KOEHLER, P.S.
P.O. BOX 28
UPPER SANDUSKY, OHIO 43351
419-294-5388