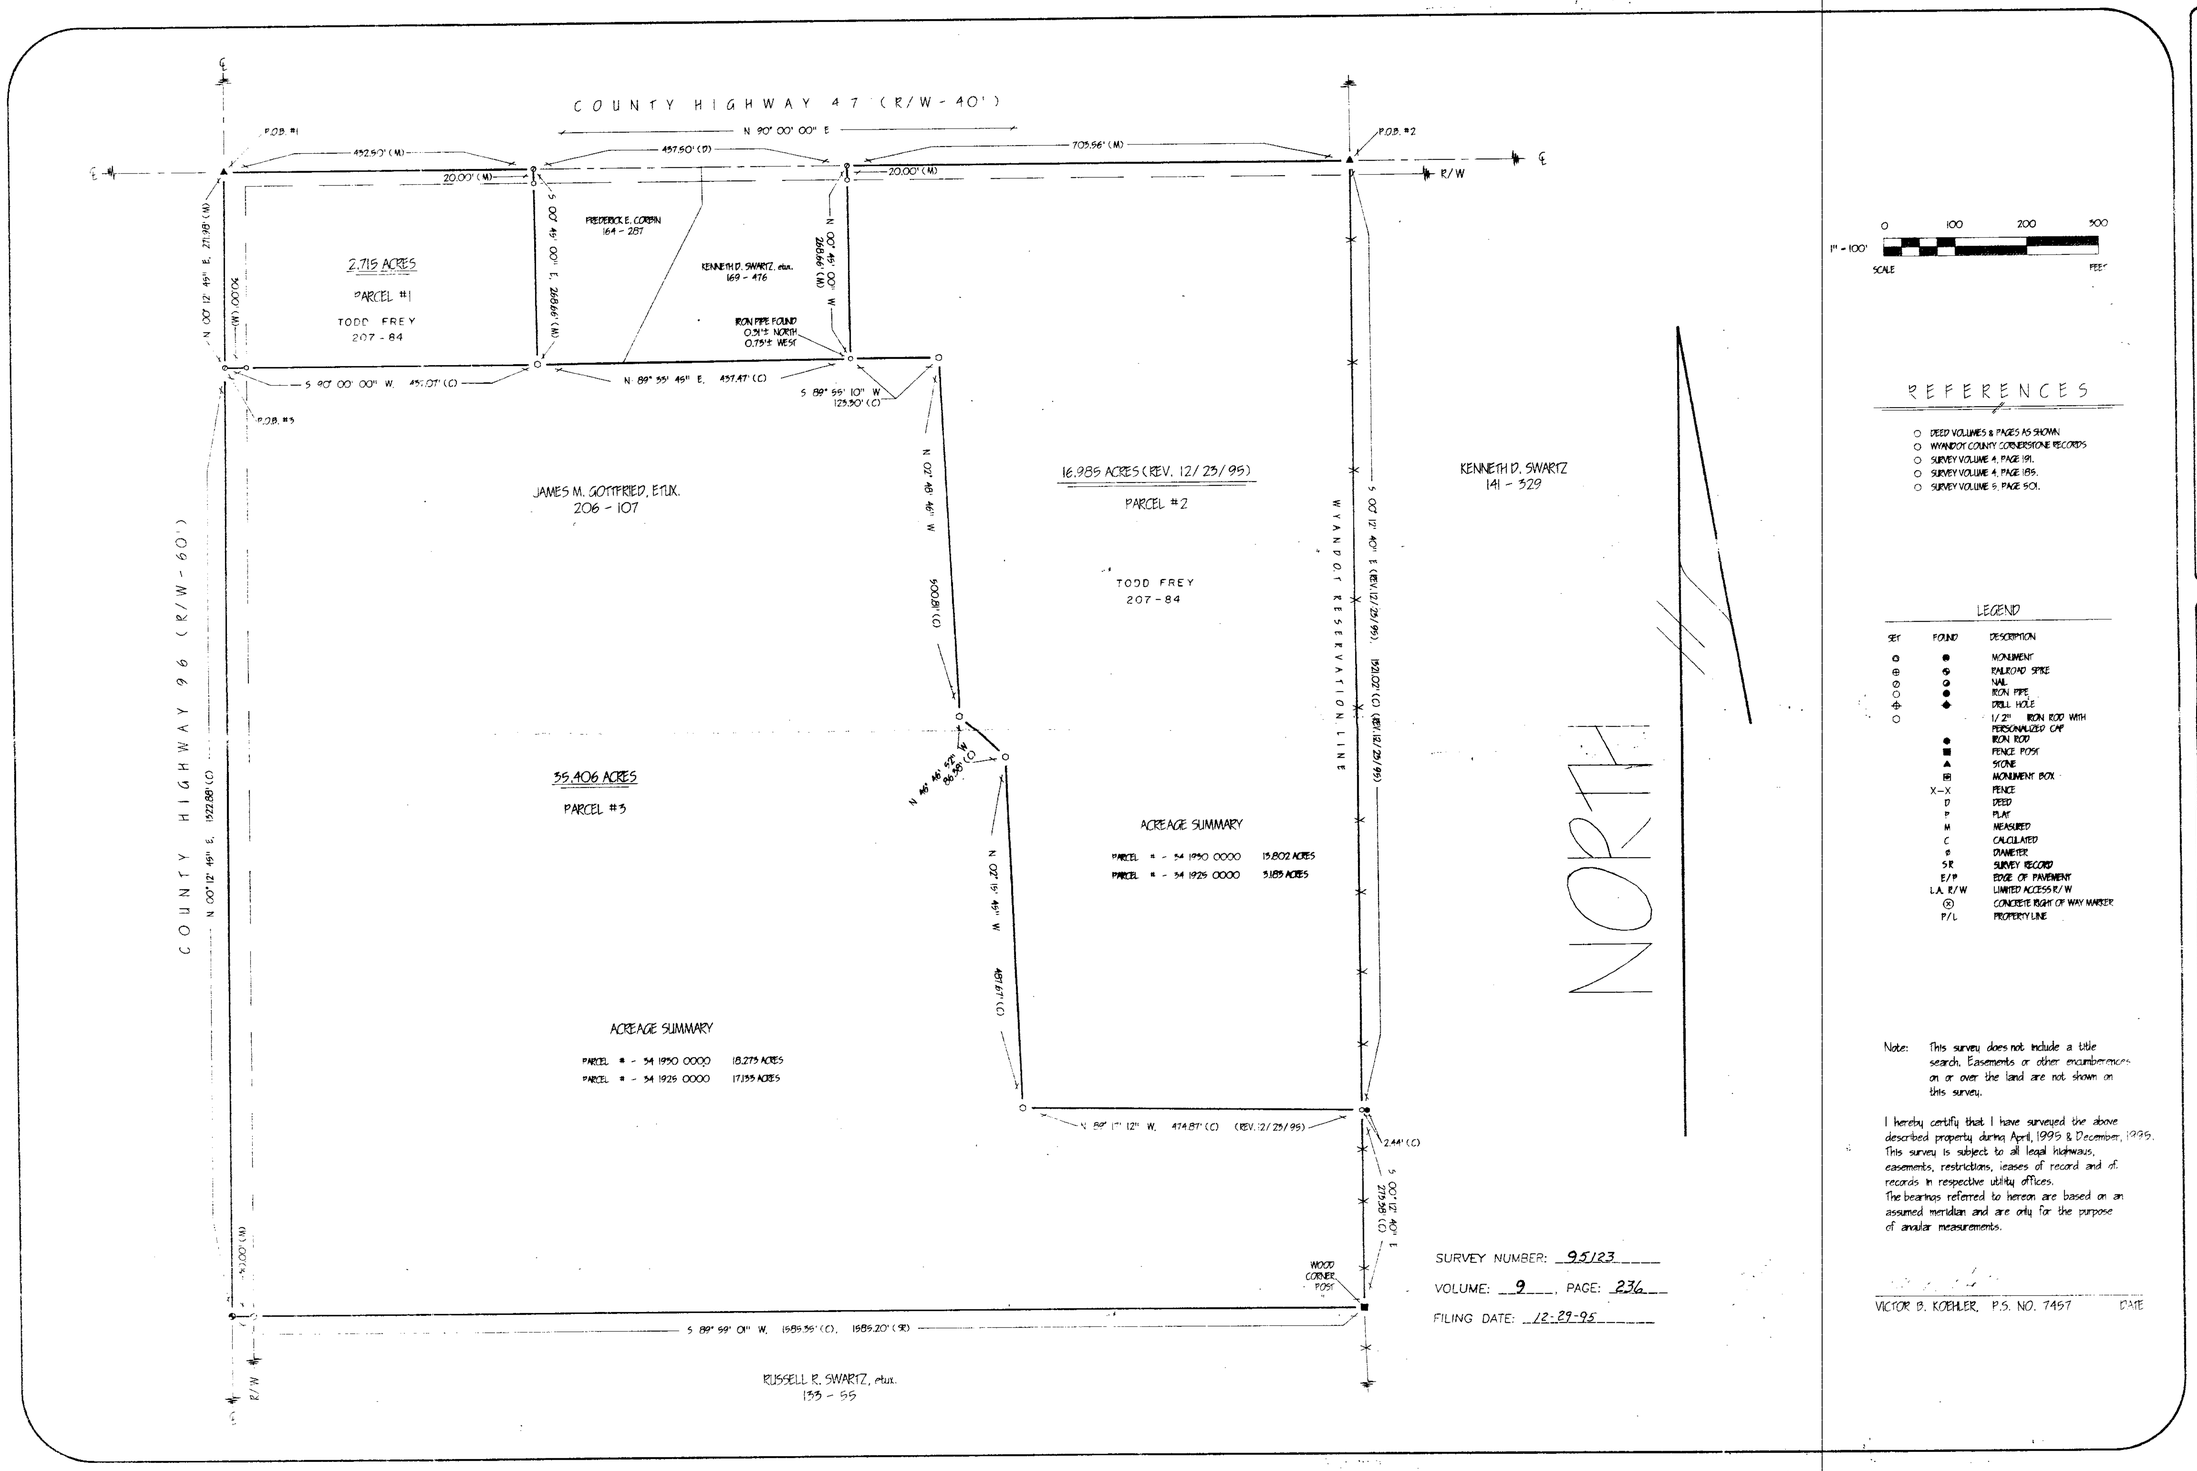

SURVEY NUMBER: 95123

VOLUME: 9, PAGE: 236

FILING DATE: 12-29-95

REFERENCES

- DEED VOLUMES & PAGES AS SHOWN
- WYANDOT COUNTY CORNERSTONE RECORDS
- SURVEY VOLUME 4, PAGE 191.
- SURVEY VOLUME 4, PAGE 185.
- SURVEY VOLUME 5, PAGE 501.

LEGEND

SET	FOUND	DESCRIPTION
○	●	MONUMENT
⊕	⊕	RAILROAD SPIKE
⊖	⊖	NAIL
○	●	IRON PIPE
⊕	◆	DRILL HOLE
○		1/2" IRON ROD WITH PERSONALIZED CAP
	●	IRON ROD
	■	FENCE POST
	▲	STONE
	⊞	MONUMENT BOX
X-X		FENCE
D		DEED
P		PLAT
M		MEASURED
C		CALCULATED
ø		DIAMETER
SR		SURVEY RECORD
E/P		EDGE OF PAVEMENT
L.A. R/W		LIMITED ACCESS R/W
⊗		CONCRETE RIGHT OF WAY MARKER
P/L		PROPERTY LINE

Note: This survey does not include a title search. Easements or other encumbrances on or over the land are not shown on this survey.

I hereby certify that I have surveyed the above described property during April, 1995 & December, 1995. This survey is subject to all legal highways, easements, restrictions, leases of record and of records in respective utility offices.
The bearings referred to hereon are based on an assumed meridian and are only for the purpose of angular measurements.

VICTOR B. KOEHLER, P.S. NO. 7457 DATE

VICTOR B. KOEHLER, P.S.
P.O. BOX 28
SANDUSKY, OHIO 43351
419-294-5388

SURVEY FOR: JAMES M. GOTTFRIED & TODD FREY

LOCATED IN PART OF THE NORTHWEST QUARTER OF SECTION 10, T-2-S, R-14-E, SALEM TOWNSHIP, WYANDOT COUNTY, OHIO

DRAWN BY	CHECKED BY	REVISION
FRS 4-11-95	VBK 4-15-96	FRS 12-29-95

1 / 1

95013-S

SALEM
25-2-13