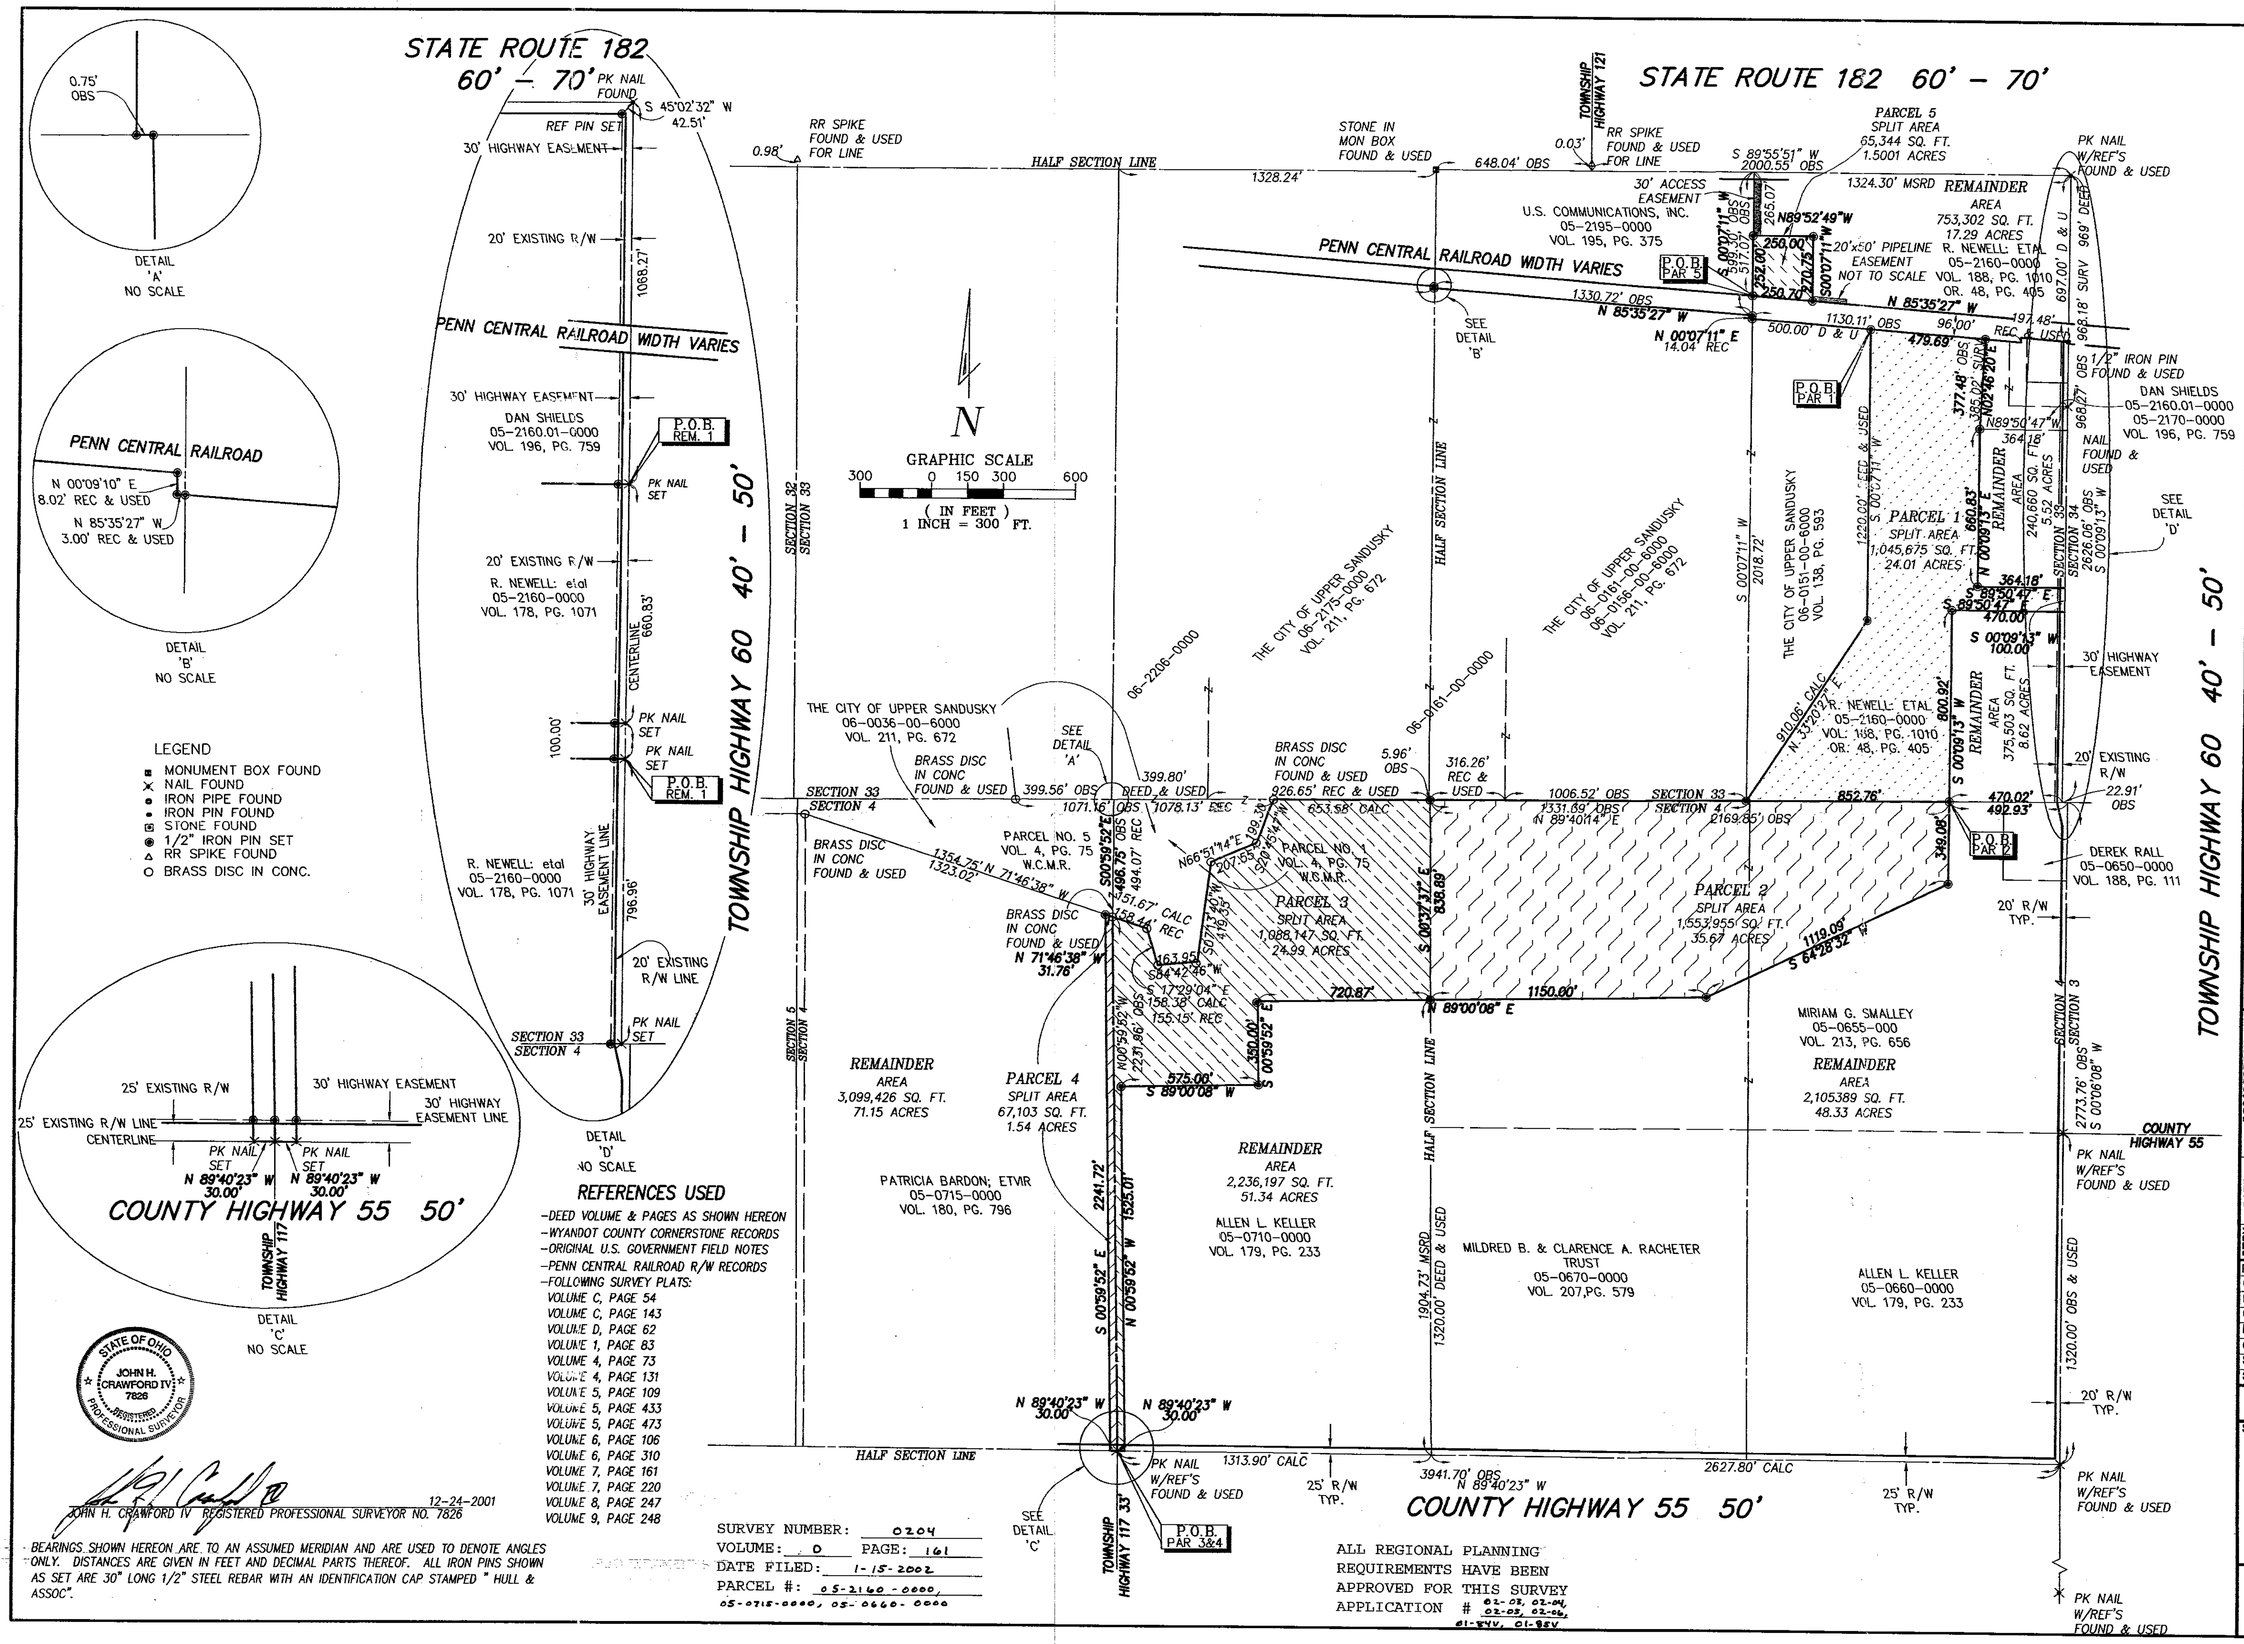

Hull & Associates, Inc.
ENGINEERS - GEOLOGISTS - SCIENTISTS - PLANNERS
6161 OCHRAN ROAD
SUITE A
SOLON, OHIO 44136
PHONE: (440) 519-2555
FAX: (440) 519-2560
www.hullinc.com

STATE OF OHIO
JOHN H. CRAWFORD IV
7826
REGISTERED PROFESSIONAL SURVEYOR
12-24-01
PROFESSIONAL SURVEYOR
DATE

LOT SPLIT SURVEY
CITY OF UPPER SANDUSKY

CRANE TOWNSHIP
SECTIONS 4 & 33
TOWNSHIPS 2 & 3 SOUTH
RANGE 14 EAST

ITEM	DATE	DESCRIPTION
REV.	03-15-01	ACREAGES
REV.	04-30-01	PIPELINE EASE ADDED
REV.	05-29-01	50' PIPELINE EASE
REV.	09-14-01	PARCEL 5 RELOCATION
REV.	09-14-01	PARCEL 5 EASEMENT
REV.	12-14-01	TEXT SIZE

PROJECT NO.:	CUS004S
CAD DWG FILE:	
PLOT DATE:	09-14-2001
CALCULATED BY:	JHC
DRAWN BY:	JHC
CHECKED BY:	JHC
SCALE:	1"=300'
SUBMITTAL DATE:	DEC. 2001

SHEET TITLE:

PROPERTY LINE SURVEY

SHEET 1 OF 1

CRANE TOWNSHIP
4-3-1992-14
VOL. D
PG. 161