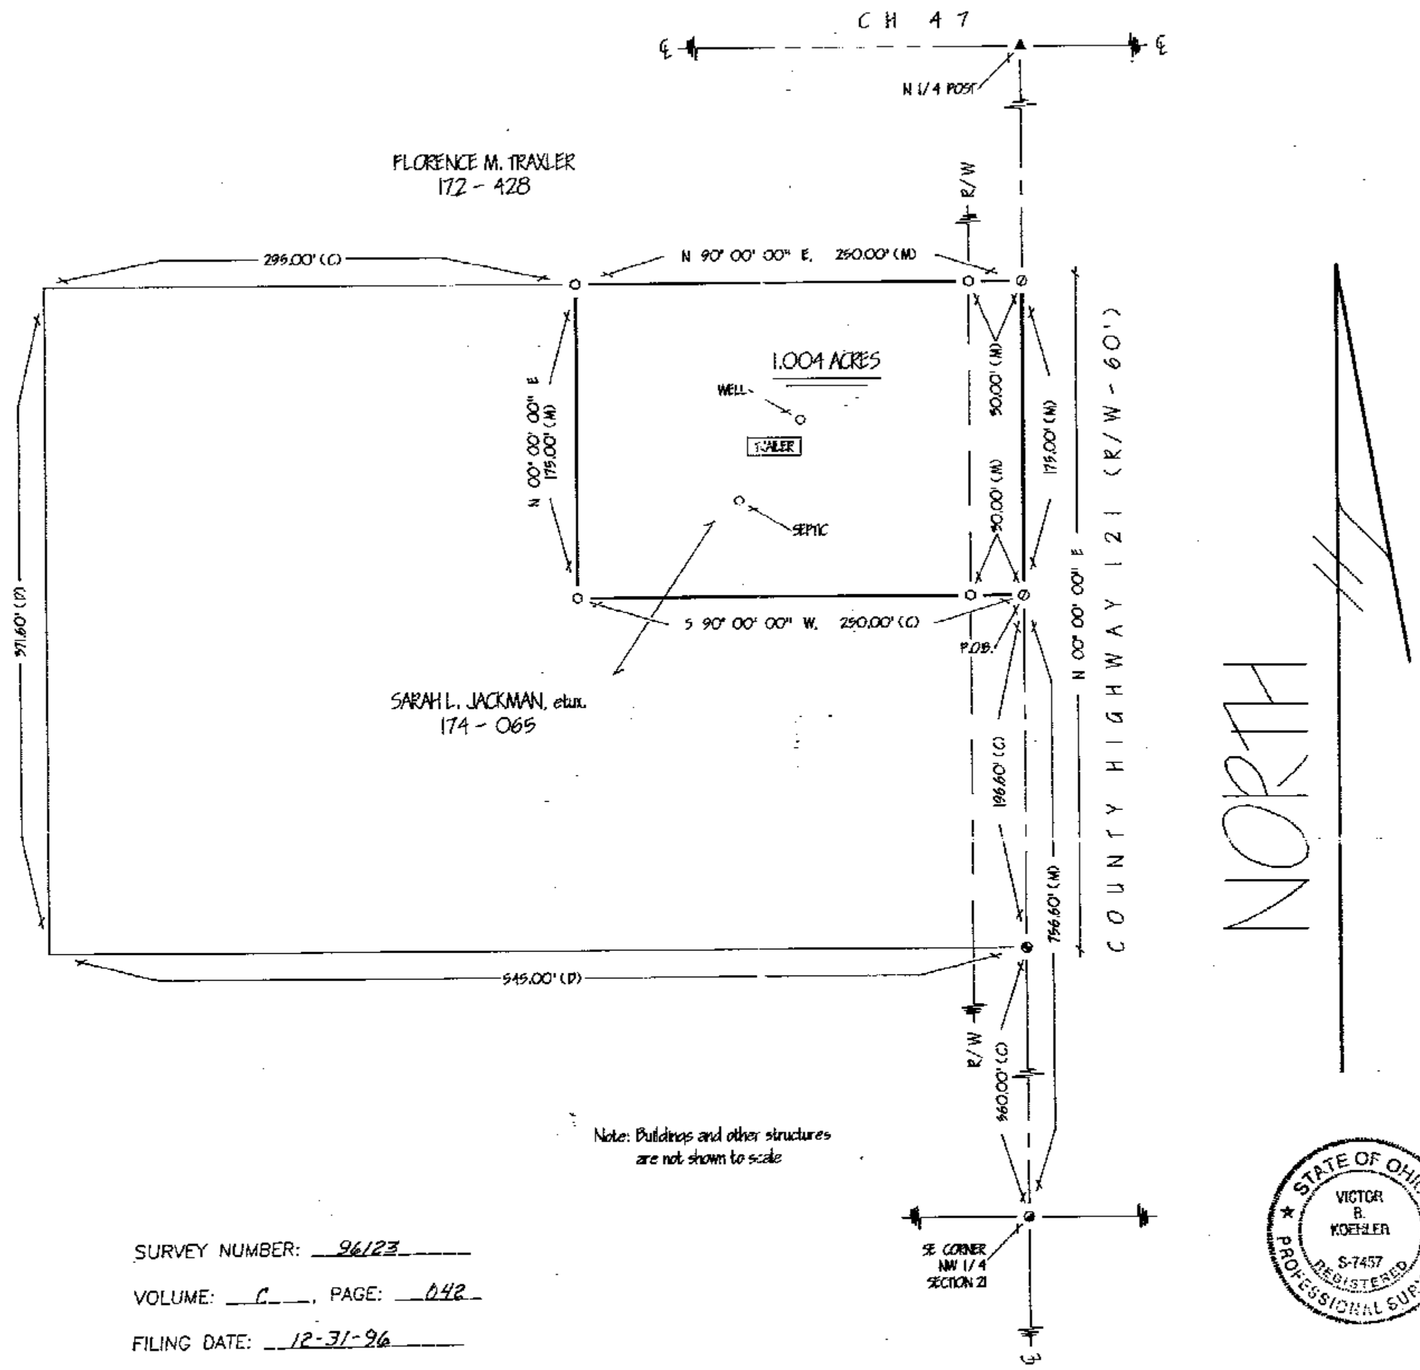

Note: Buildings and other structures are not shown to scale

SURVEY NUMBER: 96123

VOLUME: C, PAGE: 042

FILING DATE: 12-31-96

0 60 120 180

1" = 60'

SCALE FEET

REFERENCES

- DEED VOLUMES & PAGES AS SHOWN
- WYANDOT COUNTY CORNERSTONE RECORDS
- SURVEY VOLUME 4, PAGE 405.

LEGEND

SET	FOUND	DESCRIPTION
		MONUMENT
		RAILROAD SPIKE
		NAIL
		IRON PIPE
		DRILL HOLE
		1/2" IRON ROD WITH PERSONALIZED CAP
		IRON ROD
		FENCE POST
		STONE
		MONUMENT BOX
		CONCRETE MONUMENT
	X—X	FENCE
	D	DEED
	P	PLAT
	M	MEASURED
	C	CALCULATED
	ø	DIAMETER
	S R	SURVEY RECORD
	E/P	EDGE OF PAVEMENT
	L.A. R/W	LIMITED ACCESS R/W
		CONCRETE RIGHT OF WAY MARKER
	P/L	PROPERTY LINE
	H	HOUSE
	G	GARAGE
	B	BARN
	S	SILO
		WATERWAY / TILE
		SURFACE DRAINAGE

Note: This survey does not include a title search. Easements or other encumberences on or over the land are not shown on this survey.

I hereby certify that I have surveyed the above described property during December, 1996. This survey is subject to all legal highways, easements, restrictions, leases of record and of records in respective utility offices. The bearings referred to hereon are based on an assumed meridian and are only for the purpose of angular measurements.

STATE OF OHIO
VICTOR B. KOEHLER
S-7457
REGISTERED
PROFESSIONAL SURVEYOR

Victor B. Koehler 12-24-96

VICTOR B. KOEHLER, P.S. NO. 7457 DATE

	DRAWN BY	CHECKED BY	REVISION
96112-5	FRS 12-22-96	VBK 12-22-96	

SURVEY FOR: MERLE M. JACKMAN

LOCATED IN PART OF THE NORTHWEST QUARTER OF SECTION 21, T-2-5, R-14-E, CRANE TOWNSHIP, WYANDOT COUNTY, OHIO.

VICTOR B. KOEHLER, P.S.
P.O. BOX 28
UPPER SANDUSKY, OHIO 43351
419-294-5388

TAX MAP COPY

CRANE
21-2-14
VOL C
PG 42