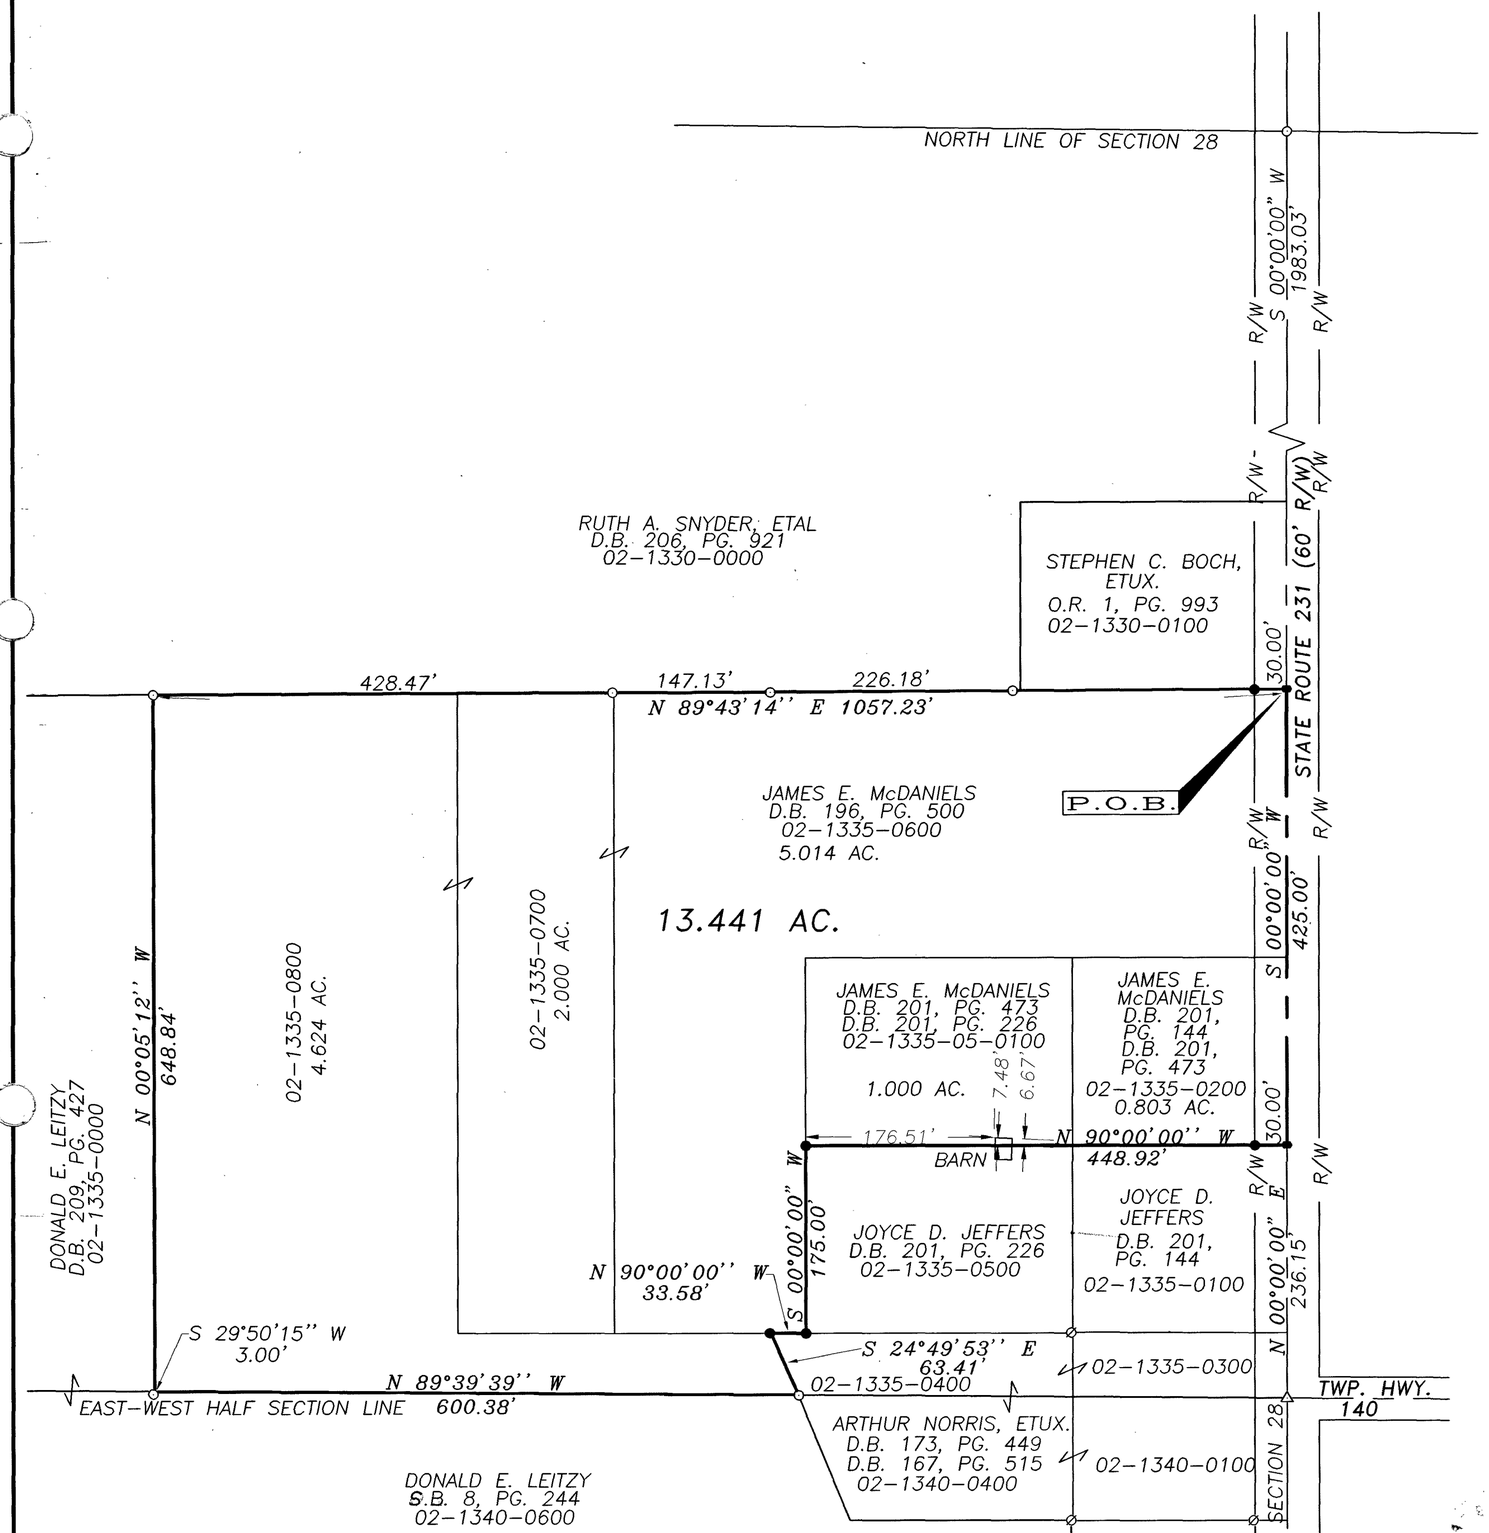

DESCRIPTION

BEING PART OF THE NORTHEAST QUARTER OF SECTION 28, TOWNSHIP 3 SOUTH, RANGE 15 EAST, ANTRIM TOWNSHIP, WYANDOT COUNTY, STATE OF OHIO.

LEGEND

FOUND	SET	
○	●	5/8" IRON PIN, UNLESS NOTED
⌀	●	5/8" IRON PIPE, UNLESS NOTED
△	▲	RAILROAD SPIKE
▭	▬	PK NAIL

REFERENCES

S.B. 8, PG. 244
S.B. 6, PG. 333
S.B. 5, PG. 298
S.B. 6, PG. 361
S.B. 5, PG. 174
S.B. 5, PG. 362
S.B. 5, PG. 417

ACREAGE SUMMARY

02-1335-05-0100	1.000 AC.
02-1335-0200	0.803 AC.
02-1335-0600	5.014 AC.
02-1335-0700	2.000 AC.
02-1335-0800	4.624 AC.

N

0 100 200

SCALE 1" = 100'

NOTES

1. ALL IRON PINS SET ARE 5/8" x 30" LONG REINFORCING RODS WITH YELLOW PLASTIC CAPS STAMPED "MAKEEVER AND ASSOC." UNLESS OTHERWISE NOTED.
2. BEARINGS SHOWN HEREON ARE TO AN ASSUMED AZIMUTH AND ARE USED TO DENOTE ANGLES ONLY.

SURVEYOR'S STATEMENT

WE HEREBY STATE TO JAMES McDANIEL THAT THE DRAWING HEREIN IS REPRESENTATIVE OF AN ACUTAL SURVEY PERFORMED IN JUNE, 2001, BY MYSELF OR UNDER MY DIRECT SUPERVISION AND THAT ALL INFORMATION IS TRUE AND CORRECT TO THE BEST OF MY KNOWLEDGE AND BELIEF.

JEFFREY M. ROWE, P.S.
PROFESSIONAL SURVEYOR NO. 7463
DATE: 6-22-2001

STATE OF OHIO
JEFFREY M. ROWE
S-7463
REGISTERED PROFESSIONAL SURVEYOR

SURVEY NUMBER: 0160
VOLUME: C PAGE: 500
DATE FILED: 6-25-01
PARCEL #: SEE PLAT

ALL REGIONAL PLANNING REQUIREMENTS HAVE BEEN APPROVED FOR THIS SURVEY
APPLICATION # NA

PLAT OF SURVEY FOR:
JAMES McDANIELS

ASSISTANTS: BRETT TIEBEN, ISAAC KING
DRAWN BY: BRT
FILE NO: 01065

Makeever & Associates, Inc.
ENGINEERS * SURVEYORS
Phone: (419) 562-7757
Fax: (419) 562-4717
PO BOX 325, 1810 E. MANSFIELD ST. BUCYRUS, OH 44820

S:\2001\01065.DWG