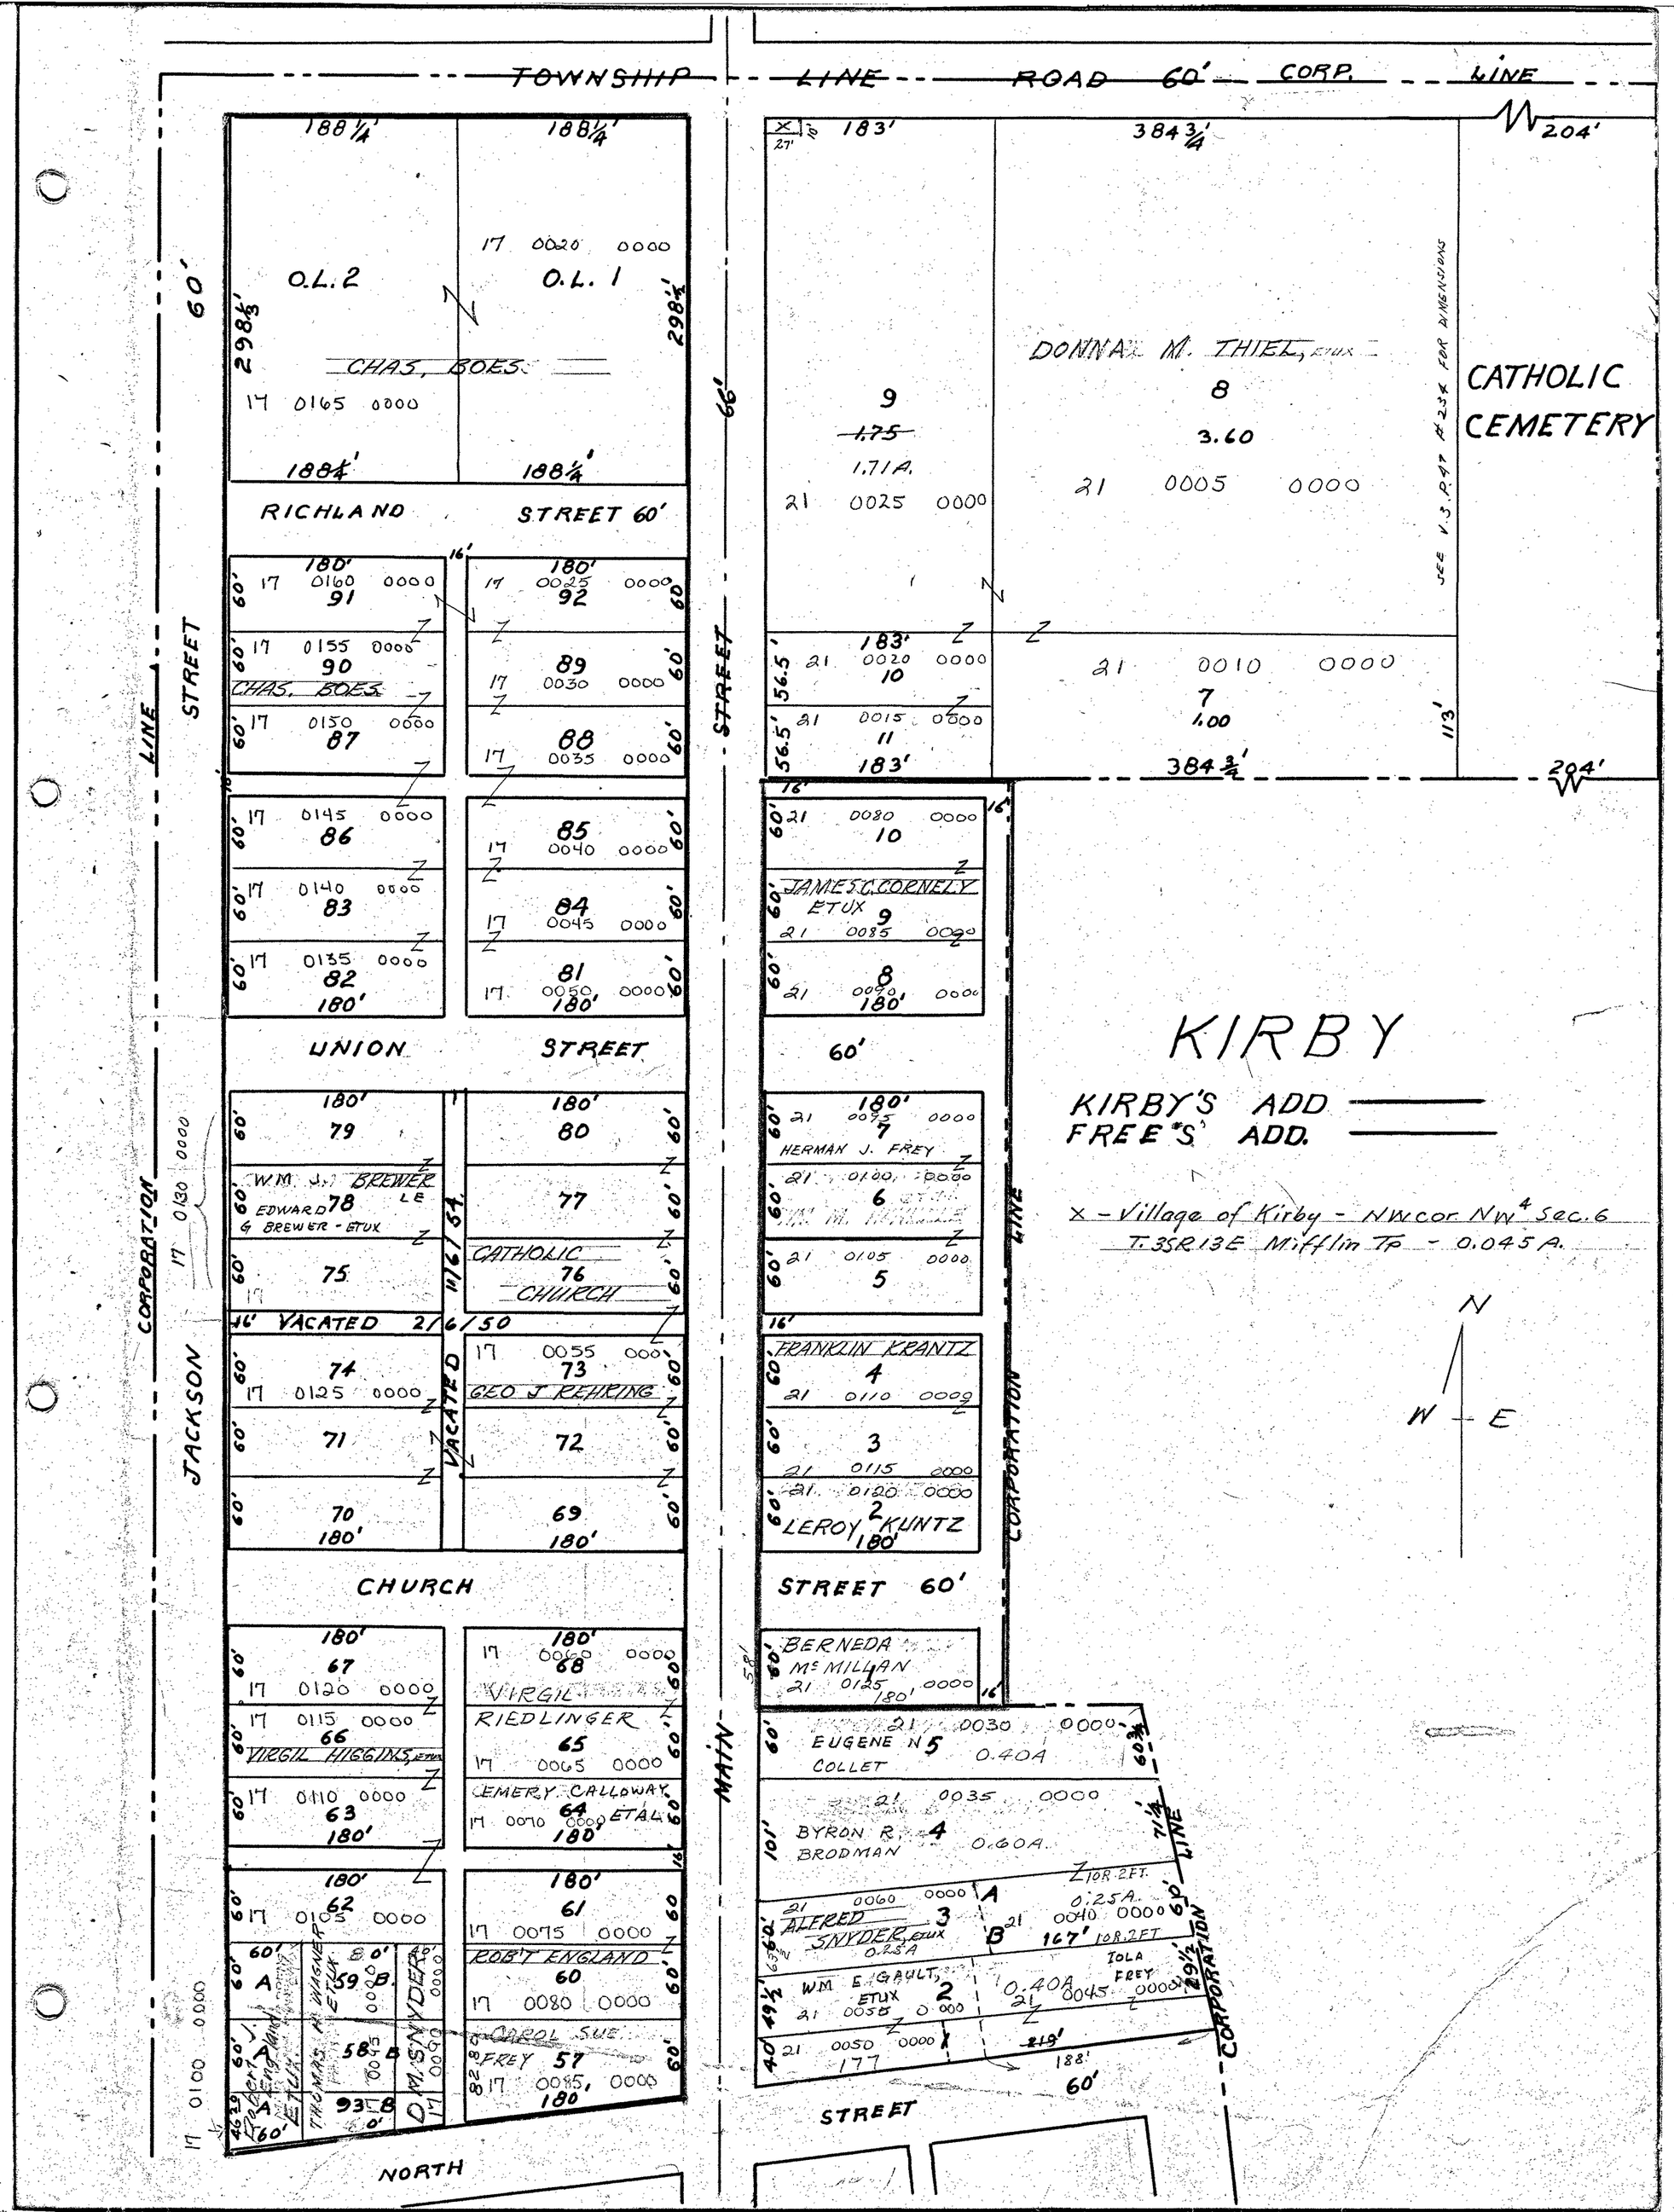
TOWNSHIP LINE ROAD 60' CORP. LINE
O.L. 2
O.L. 1
CHAS. BOES
RICHLAND STREET 60'
DONNA M. THIEL, ETUX
CATHOLIC CEMETERY
SEE V.3 P.97 & 234 FOR DIMENSIONS
JACKSON STREET
MAIN STREET
CORPORATION LINE
JAMES C. CORNELY ETUX
KIRBY
KIRBY'S ADD
FREE'S ADD.
X - Village of Kirby - NW cor NW 4 Sec. 6 T.3S R13E Mifflin Tp - 0.045 A.
N
W E
HERMAN J. FREY
FRANKLIN KRANTZ
LEROY KUNTZ
UNION STREET
WM. J. BREWER ETUX
EDWARD G. BREWER - ETUX
CATHOLIC CHURCH
VACATED 2/6/50
GEO. J. REHRING
CHURCH STREET 60'
BERNEDA McMILLAN
VIRGIL RIEDLINGER
VIRGIL HIGGINS, ETUX
EMERY CALLOWAY ETAL
ROB'T ENGLAND
CAROL SUE FREY
THOMAS H. WAGNER ETUX
D. M. SNYDER
EUGENE N. COLLET
BYRON R. BRODMAN
ALFRED SNYDER, ETUX
WM. E. GAULT, ETUX
IOLA FREY
NORTH STREET