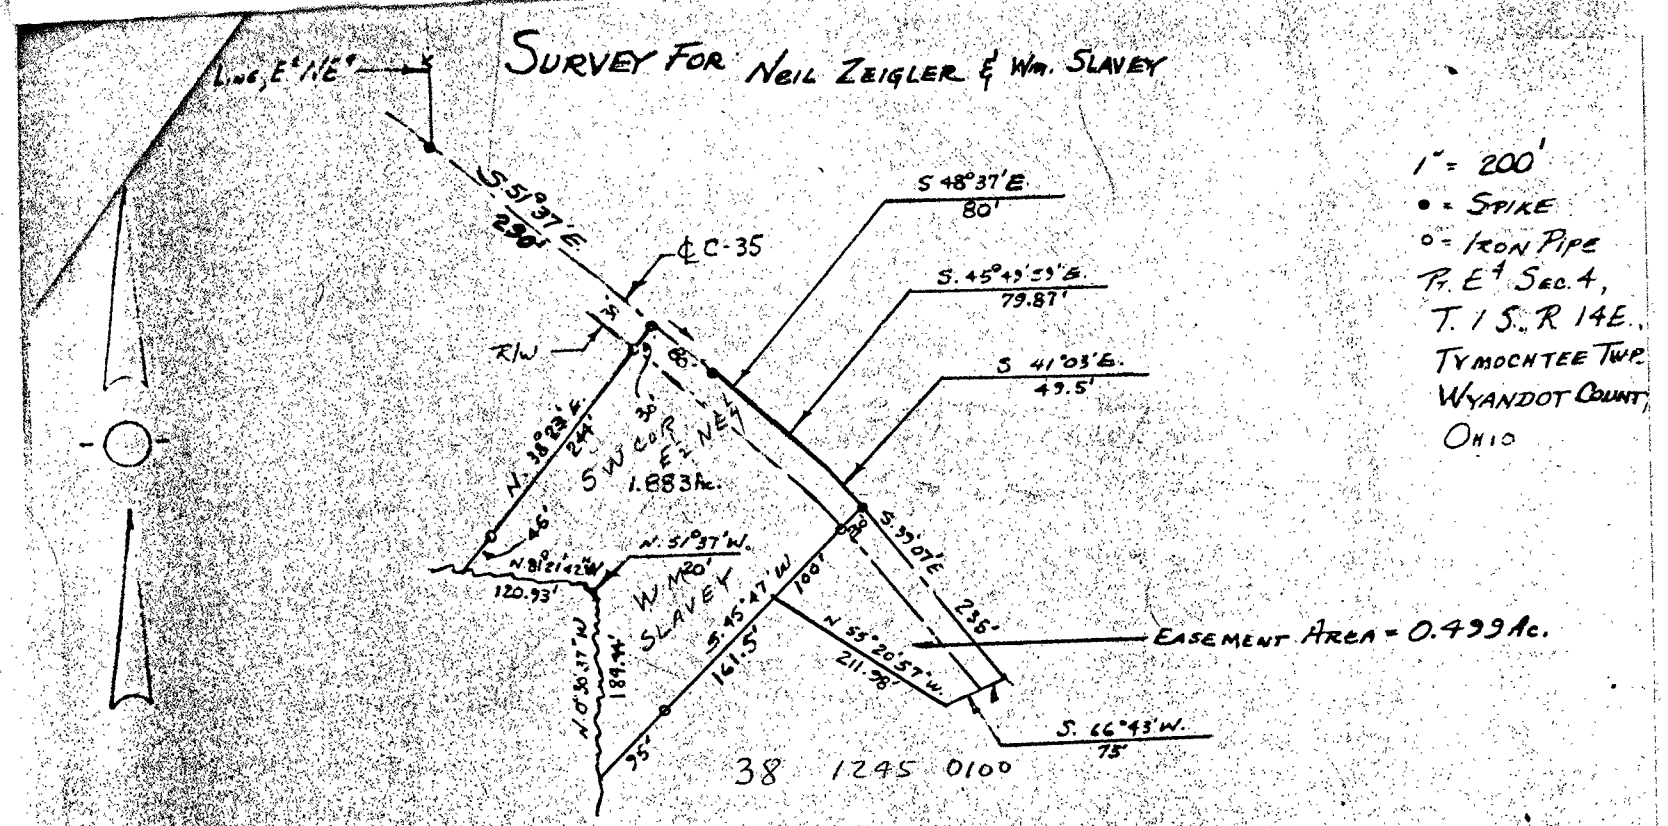

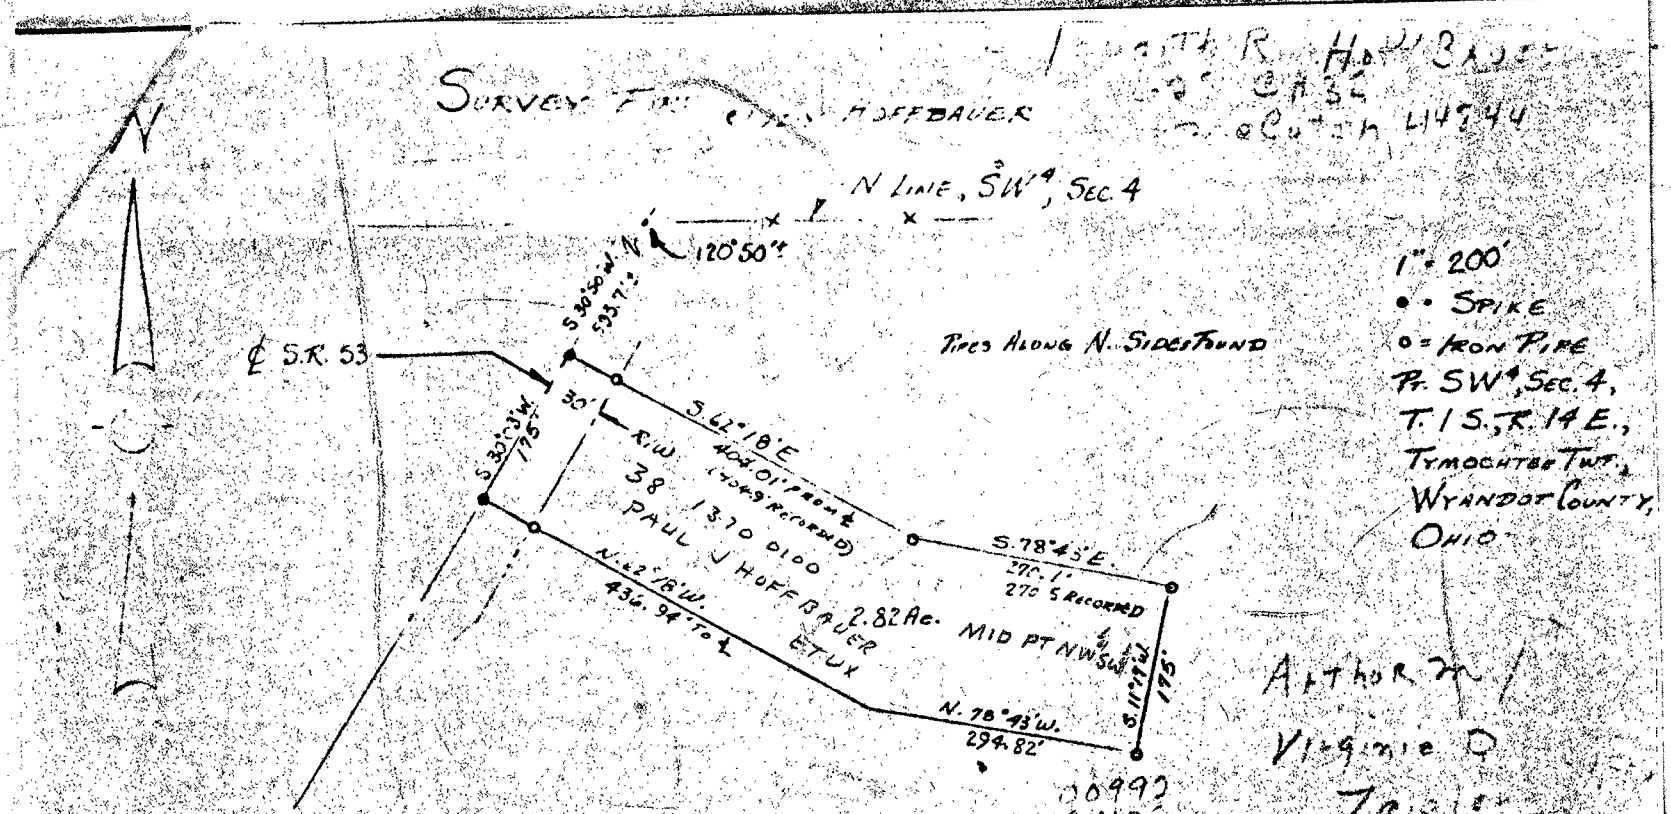

LEGAL DESCRIPTION

SITUATED IN THE STATE OF OHIO, COUNTY OF WYANDOT, TOWNSHIP OF TYMOCHTEE AND BEING PART OF THE SOUTHWEST QUARTER OF SECTION 4, TOWNSHIP 1 SOUTH, RANGE 14 EAST AND BEING MORE PARTICULARLY DESCRIBED AS FOLLOWS: COMMENCING AT THE INTERSECTION OF THE NORTH LINE OF THE SOUTHWEST QUARTER OF SAID SECTION 4 WITH THE CENTERLINE OF STATE ROUTE 53; THENCE ON AN ASSUMED BEARING OF SOUTH 30 DEGREES 50 MINUTES WEST ALONG THE CENTERLINE OF STATE ROUTE 53 FOR A DISTANCE OF 593.7 FEET TO A SPIKE SET, THE PLACE OF BEGINNING; THENCE SOUTH 62 DEGREES 18 MINUTES EAST AND PASSING THROUGH AN EXISTING PIPE FOUND AT THE RIGHT OF WAY LINE FOR A DISTANCE OF 404.01 FEET TO AN EXISTING IRON PIPE FOUND; THENCE SOUTH